
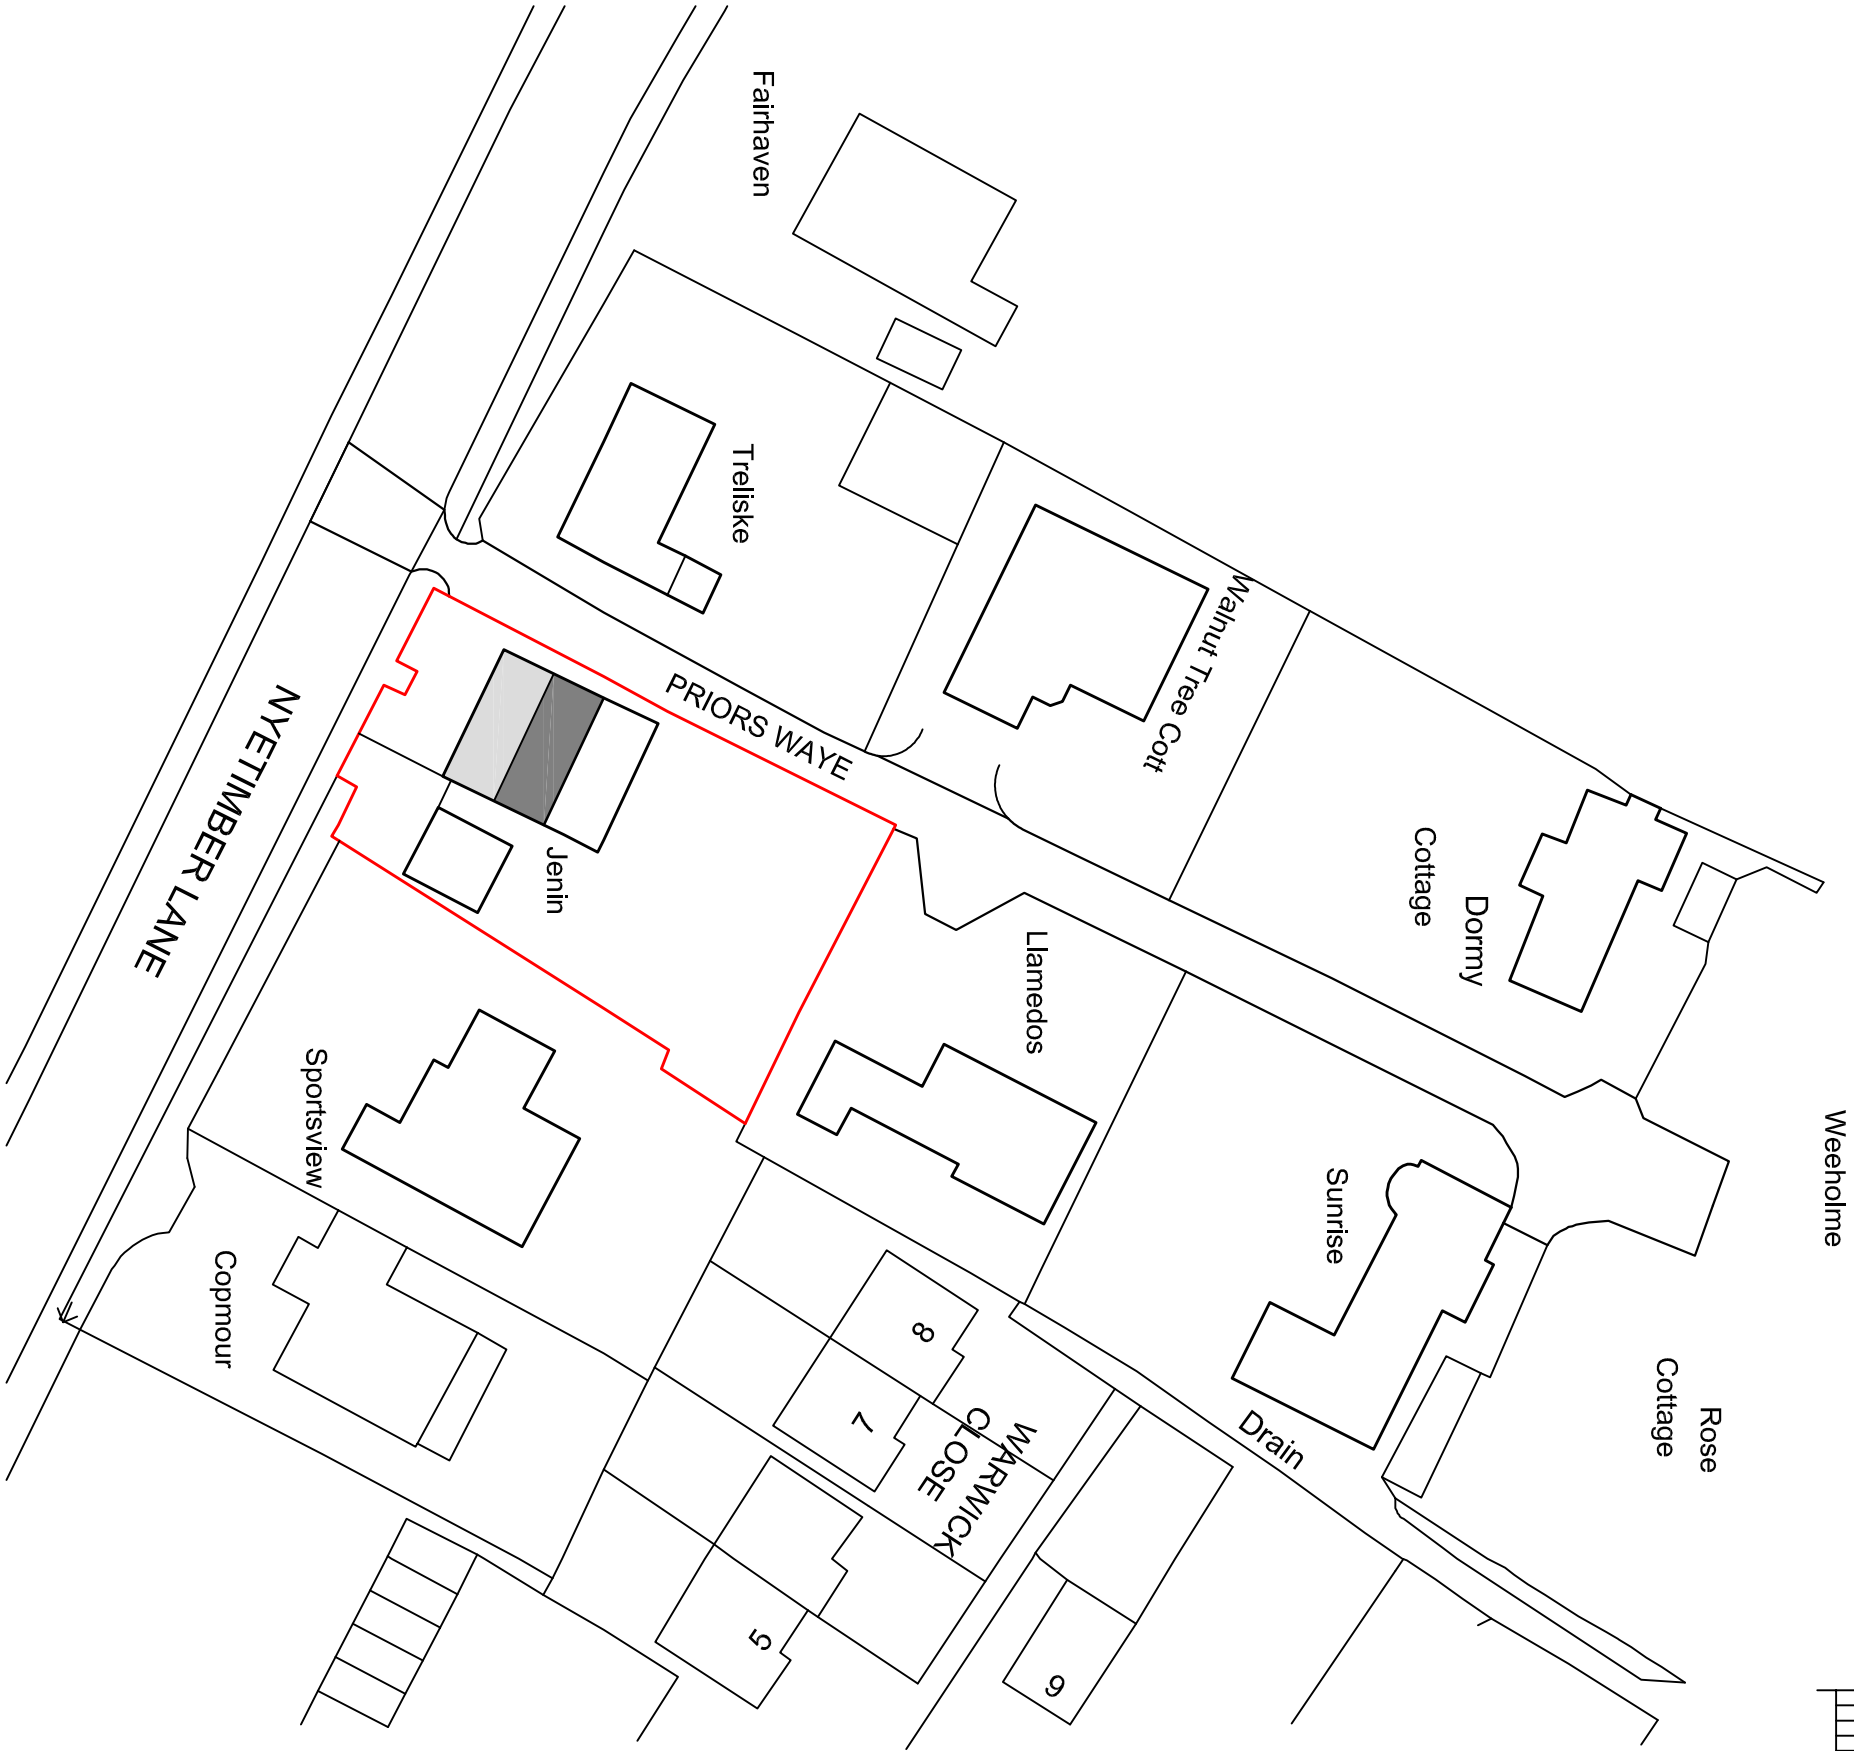
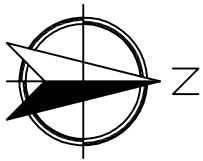


Metres

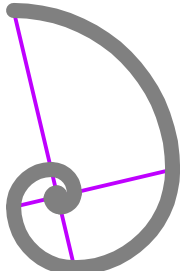

Peter J. Gardner Architectural Design Consultant	
	
www.architecturaldesignsolutions.co.uk 07967 205249	
Job Title	Jenin, Nyetimber Lane Bognor Regis PO21 3JT
Drawing Title	Block Plan Existing
Client	R.B
Date	12/05/2017
Drawn	P.J.G
Scale	1:500 on A3
Drwg No.	NTL/BP/01