
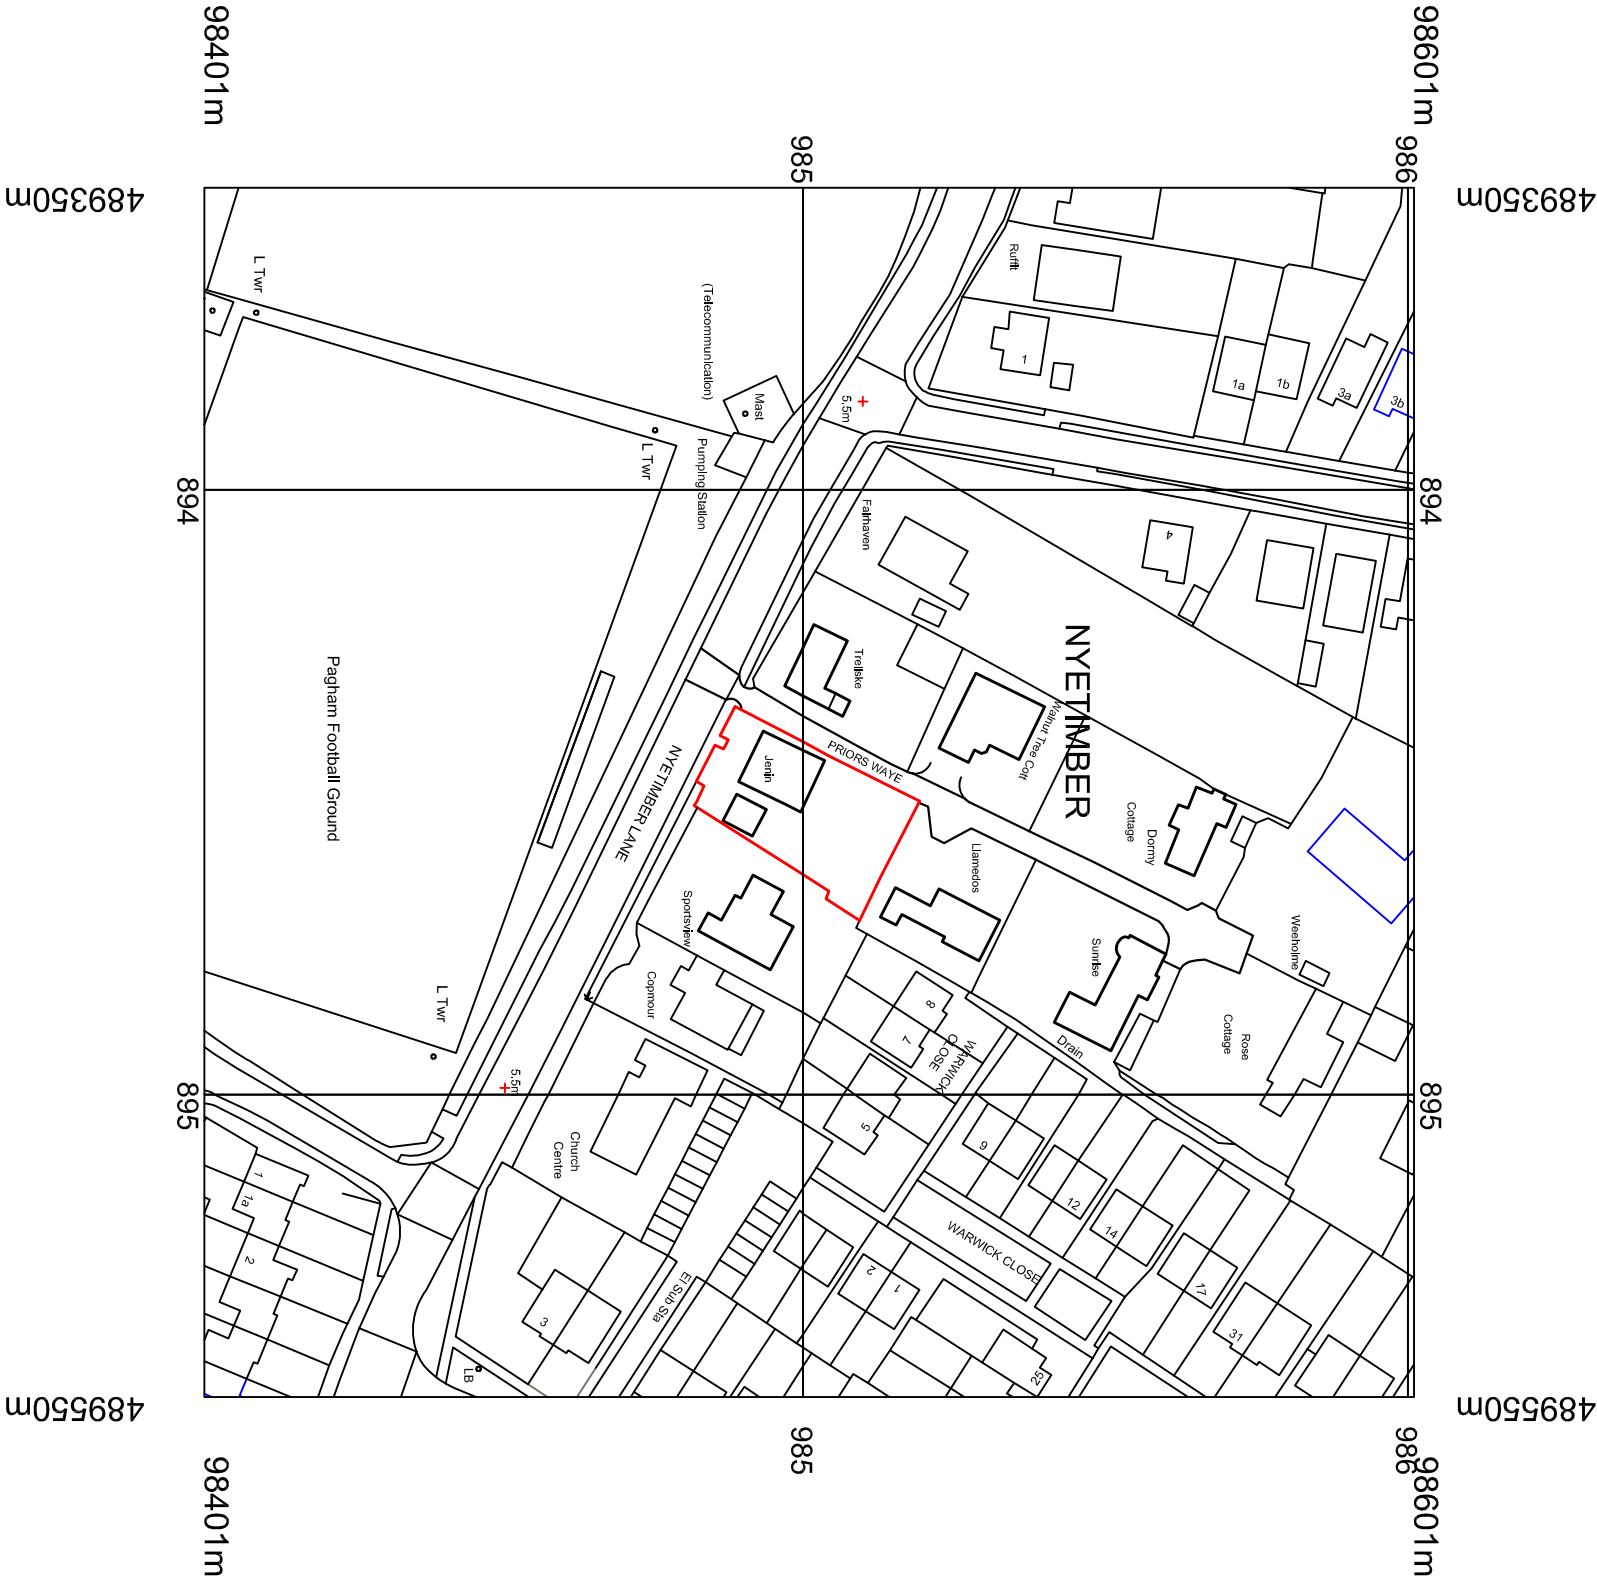


Metres

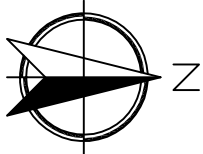

Peter J. Gardner

Architectural Design Consultant

Job Title

Jerin Nyetimber Lane
Bognor Regis
PO21 3JT

Drawing Title

Location Plan

Client

R.B

Date

20/08/2017

Drawn

P.J.G

Scale

1:1250 on A3

Drwg No.

NL/LP/01

www.architecturalsolutions.co.uk

07967 205249