
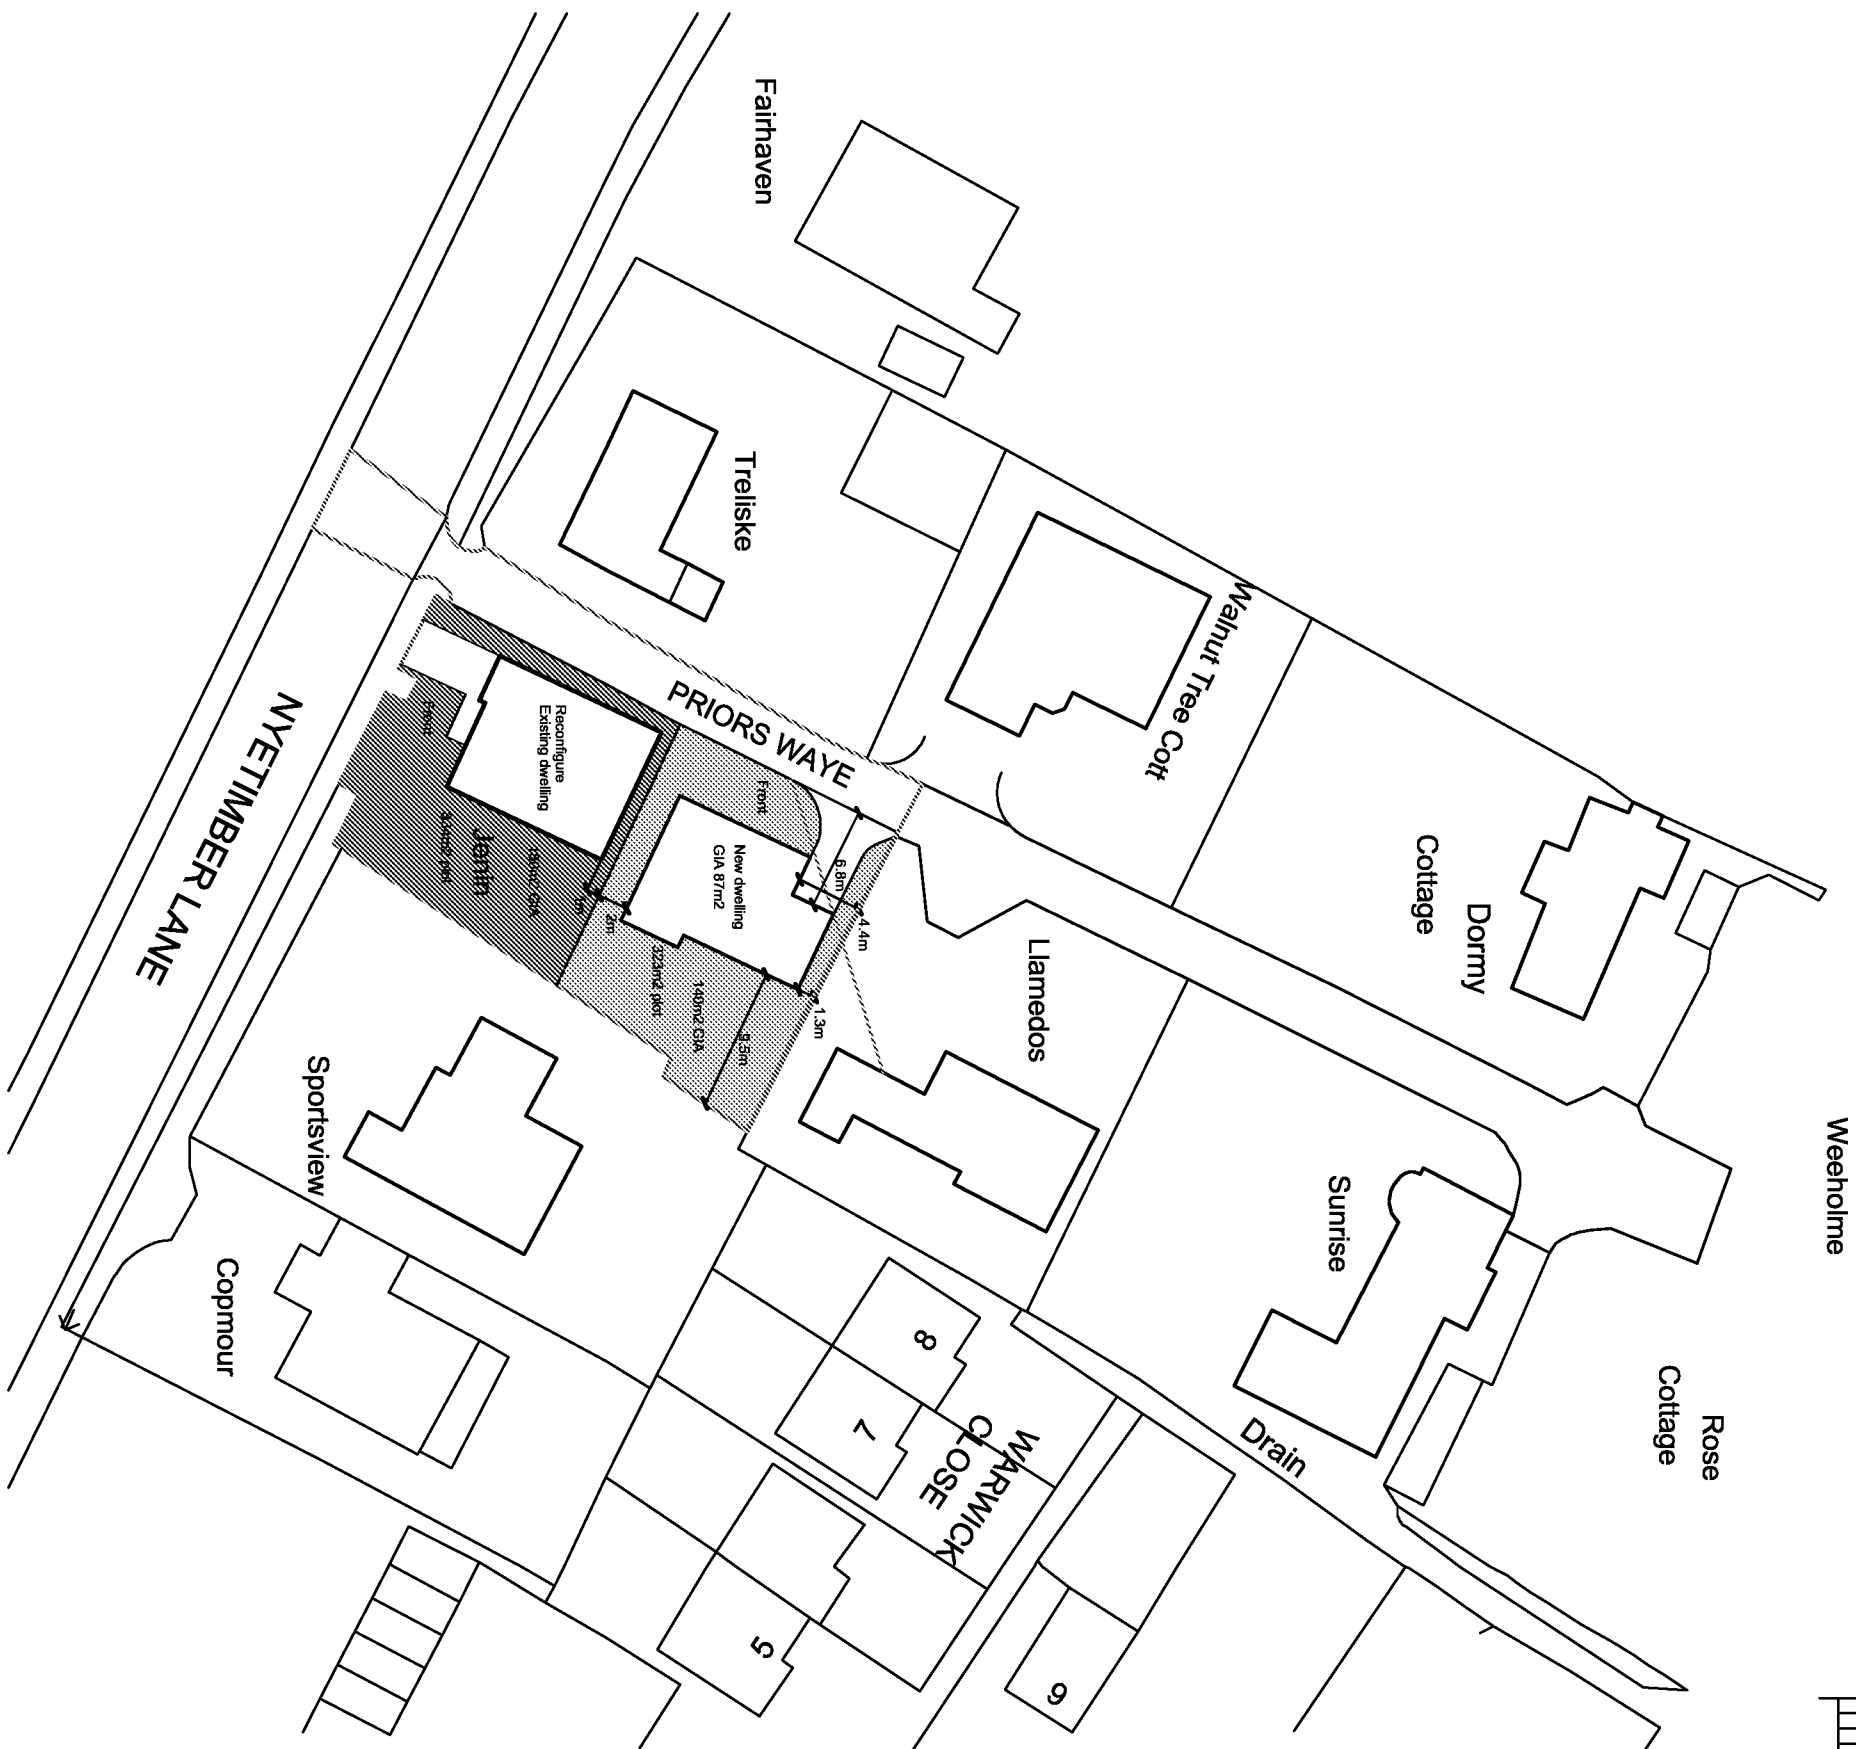


Metres

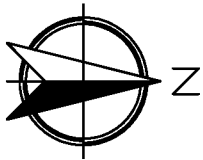

Peter J. Gardner Architectural Design Consultant					
					
Job Title		Jenin, Nye/timber Lane Bognor Regis PO21 3JT			
Drawing Title	Block Plan Proposed				
Client	R B				
Date	12/05/2017				
Drawn	P.J.G				
Scale	1:500 on A3				
Dwg No.	NT/L/BP/02				B