
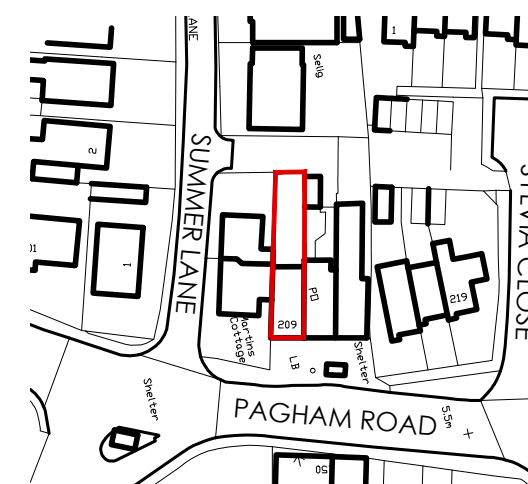
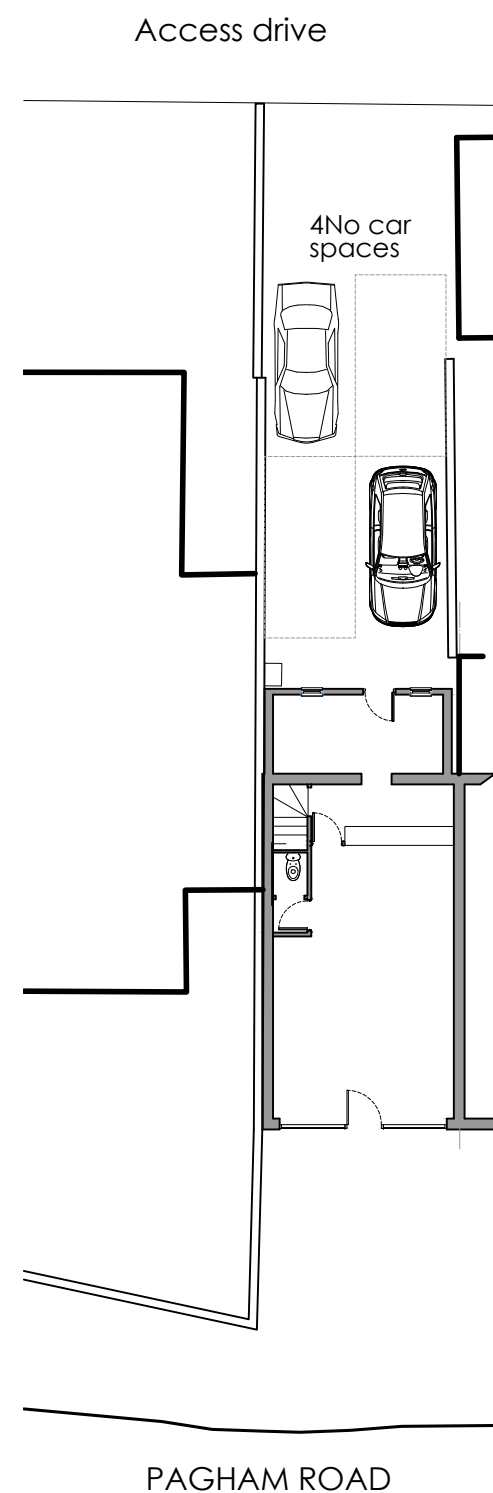
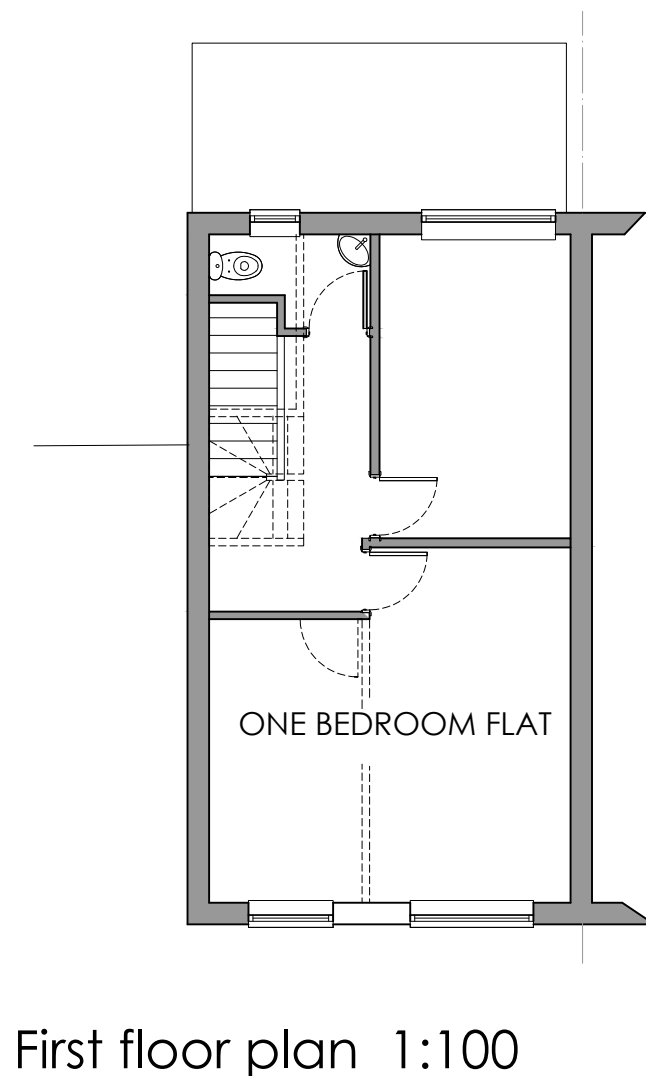
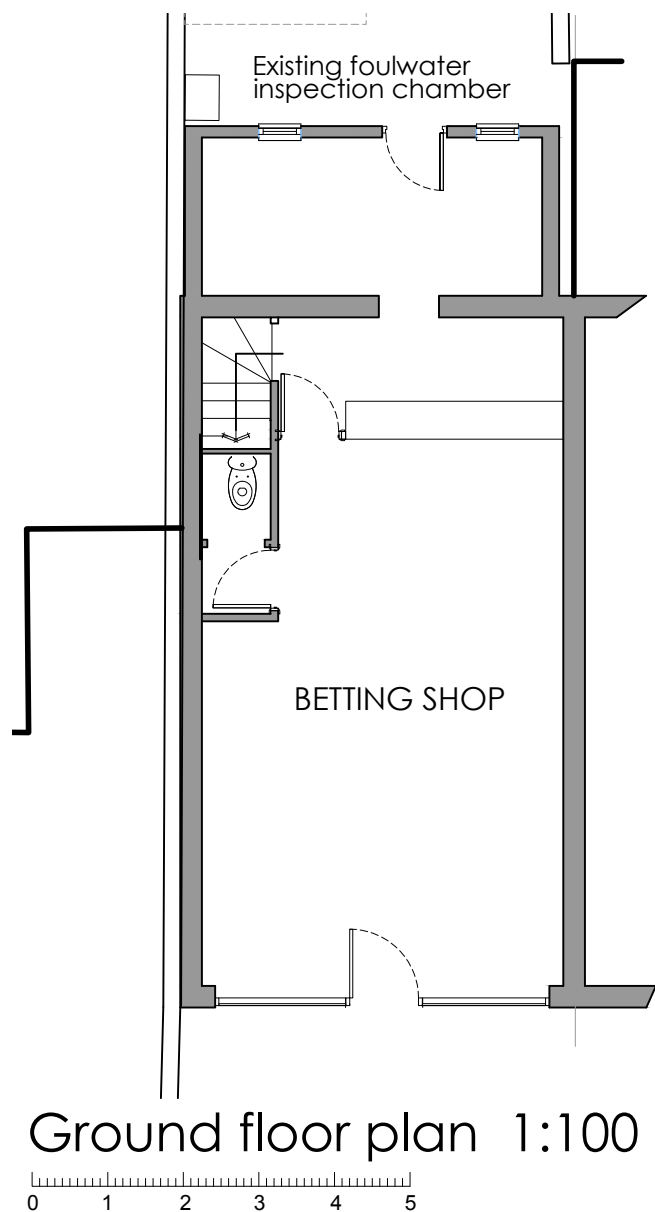


steve hunting ba(hons) arch.....dipL arch
architectural and graphic designer

8 Somerset gardens, Bognor Regis, West Sussex, PO21 2AA Tel: 01243 822796 email: steve.sharch@googlemail.com

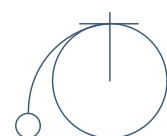

PROJECT: Proposed Change of use with alterations at: Crown Racing, 209 Pagham Road, Pagham PO21 3QD.
DRWG TITLE: PLANNING: As existing Plans.
CLIENT: Mr & Mrs S. Markham

SCALE
1:1250, 200 & 100 @ A3
PROJECT No
P19-007
DRAWN BY
SH
DATE
FEB 19
REVISIONS
-

01