


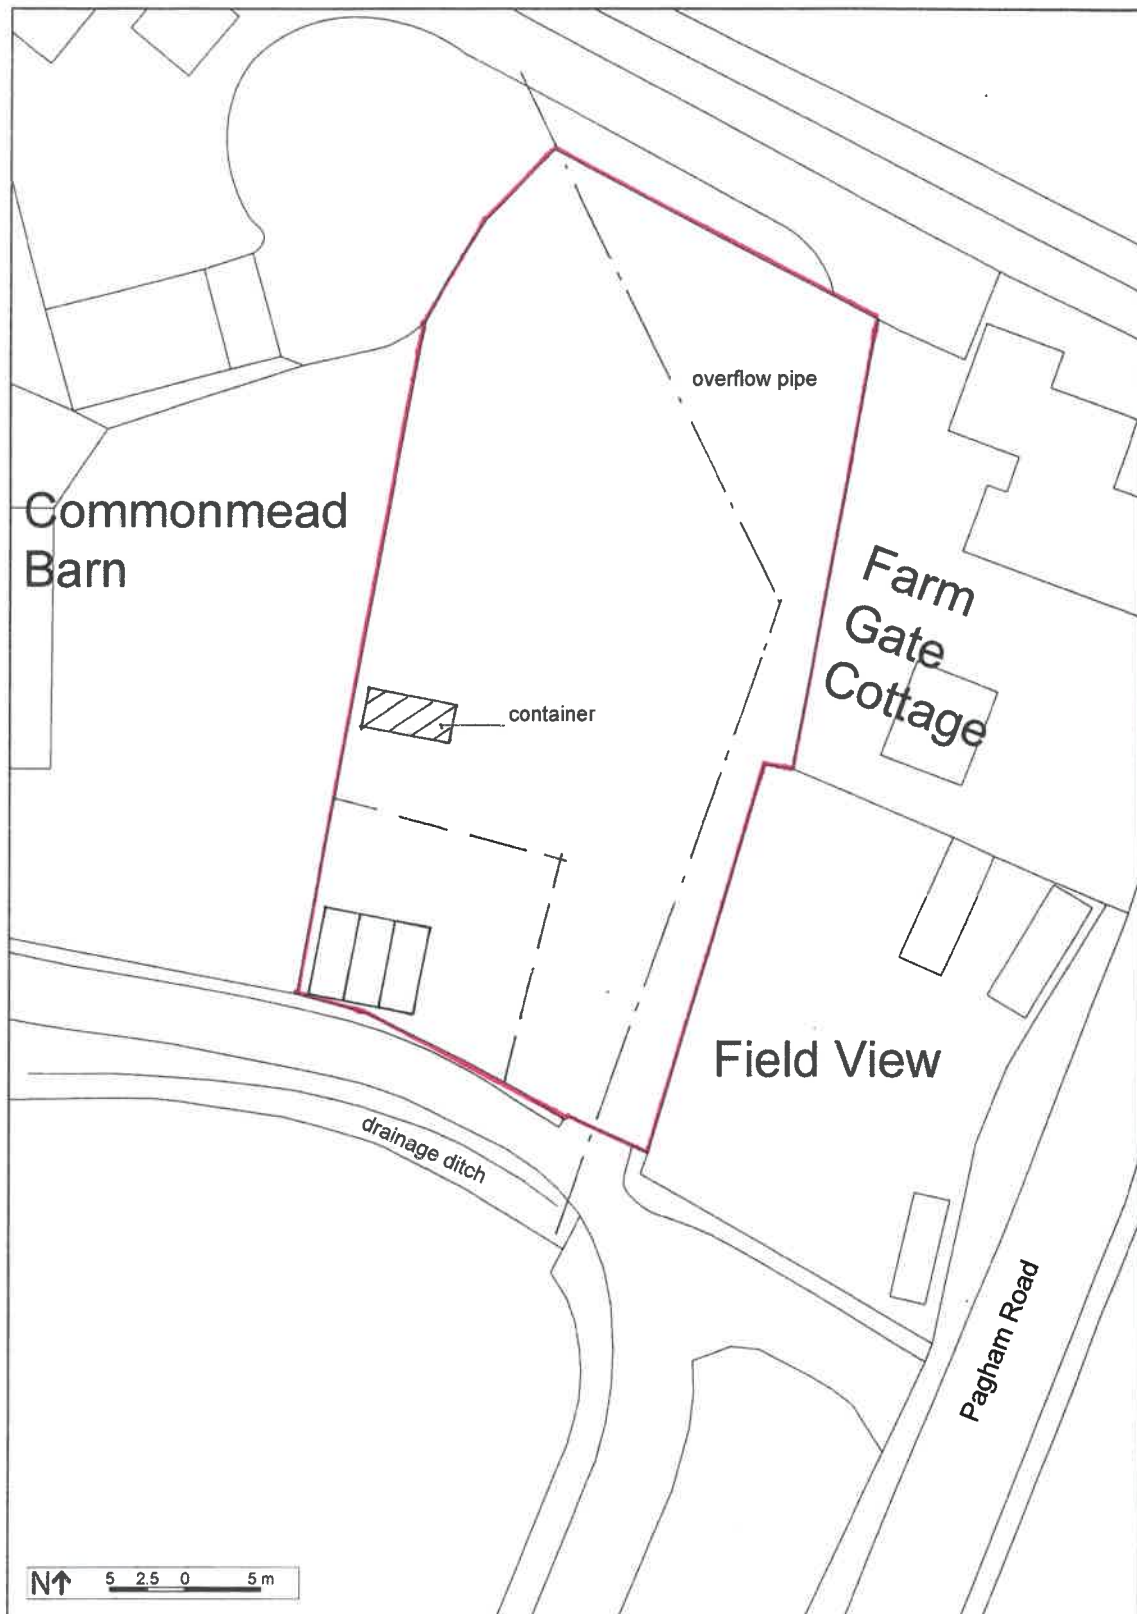

Map Information

Scale 1:500
 Date: 29/04/19
 Reference Land at Windmill Barn
 Order No: 2108931

Site and Block Plan



© Crown Copyright 2019 OS 100047514