


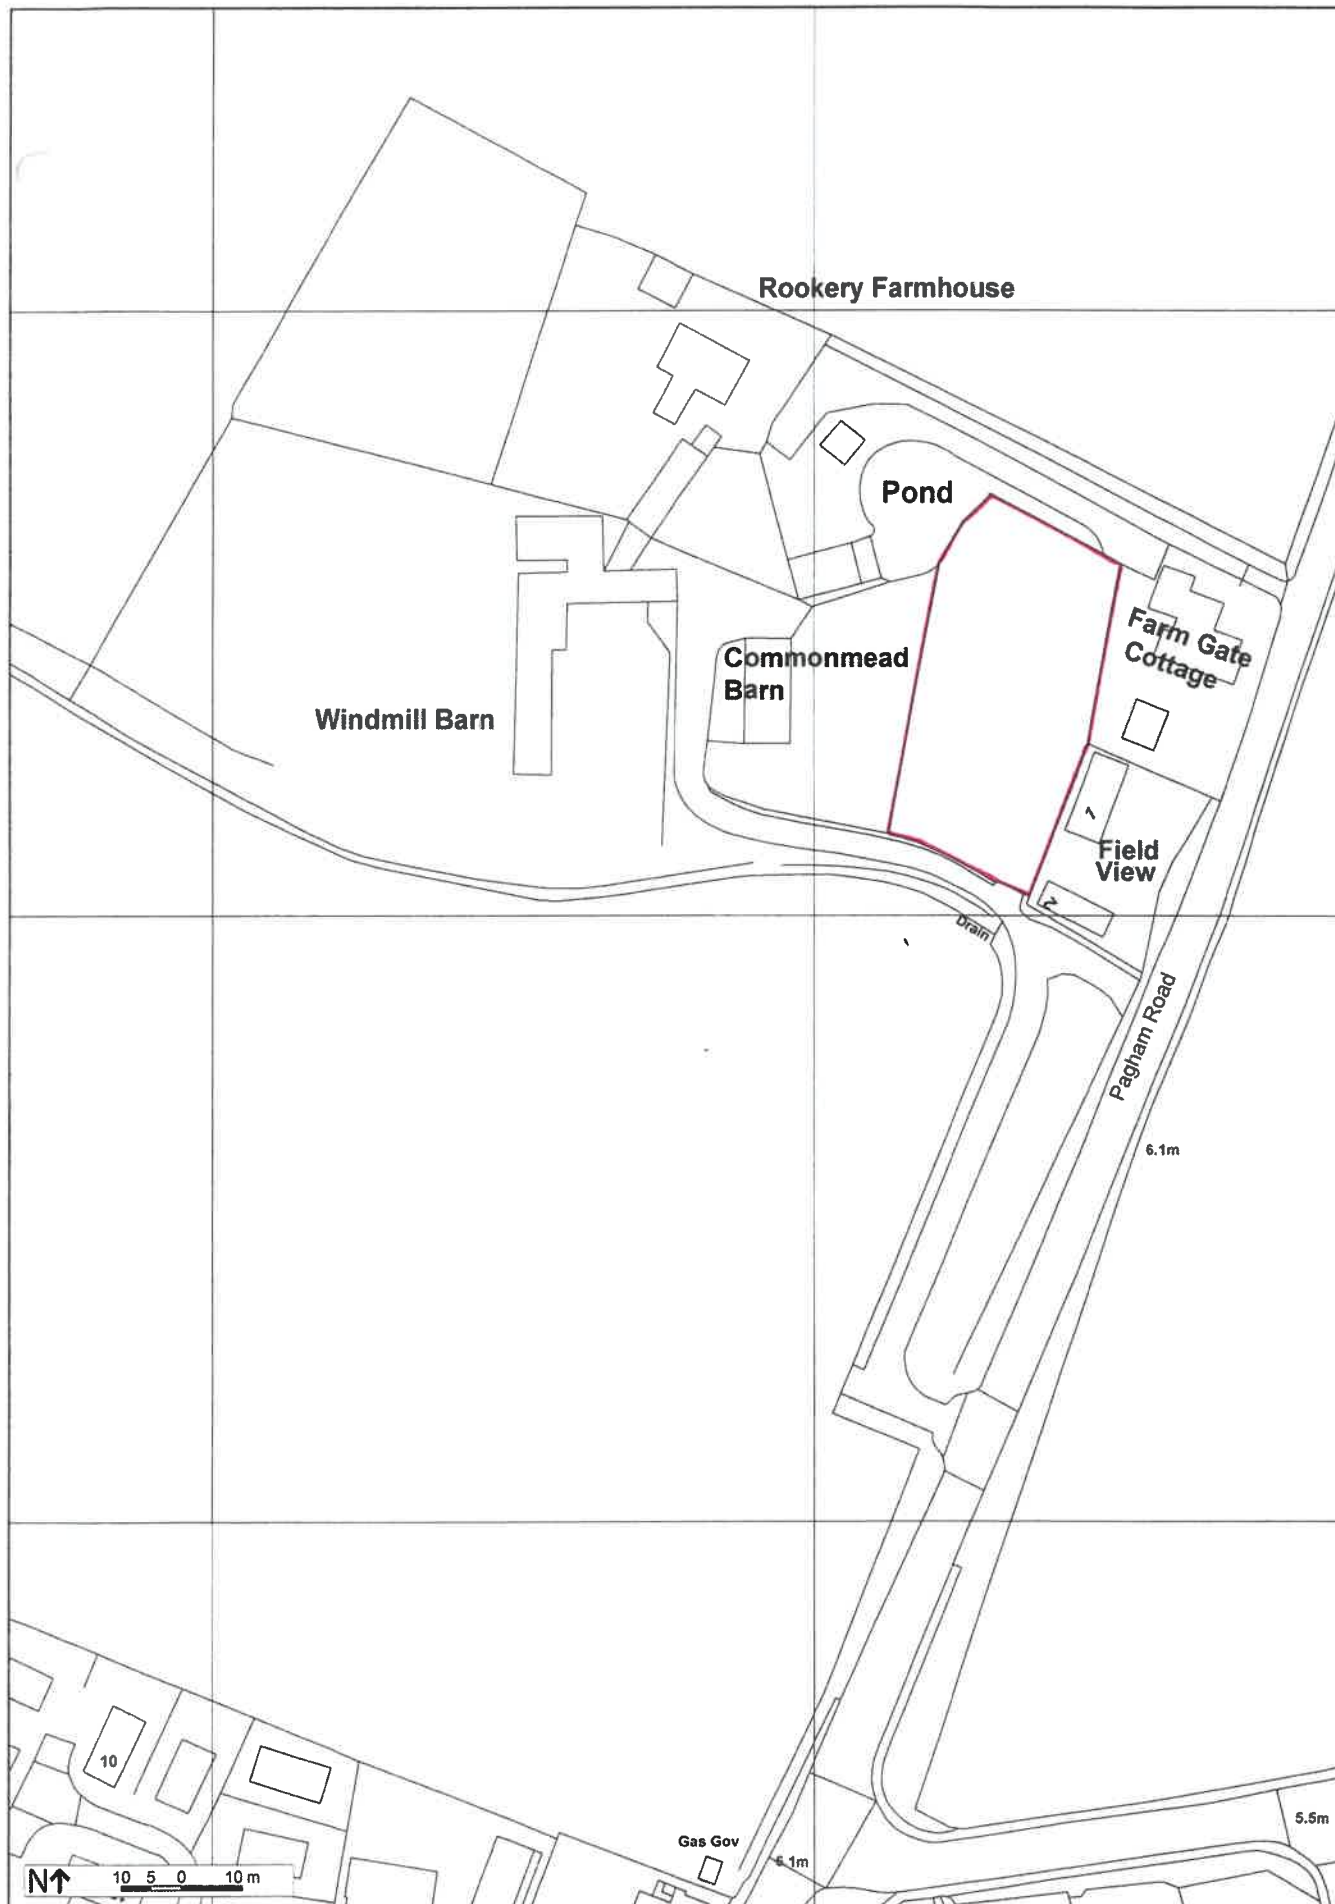

Windmill Barn, Pagham Road,
Nyetimber, Bognor Regis, West
Sussex.

Location Plan
Ref: SBS/423

F!ND
PROFESSIONAL MAPPING INTELLIGENCE

Scale	1:1,250
Date	02/03/20

 **Ordnance Survey**