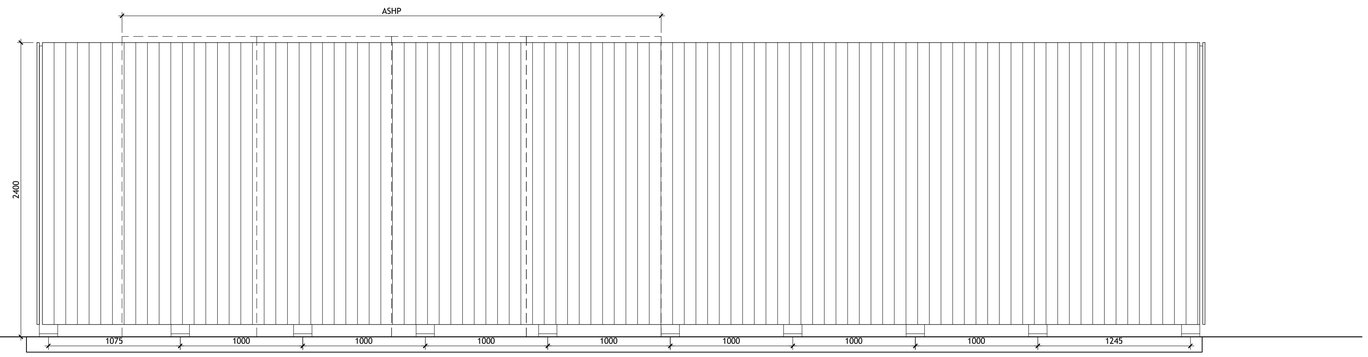

ELEVATION 1

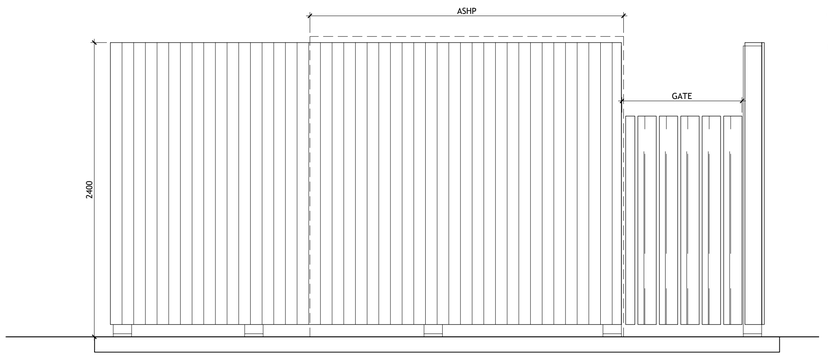

ELEVATION 2

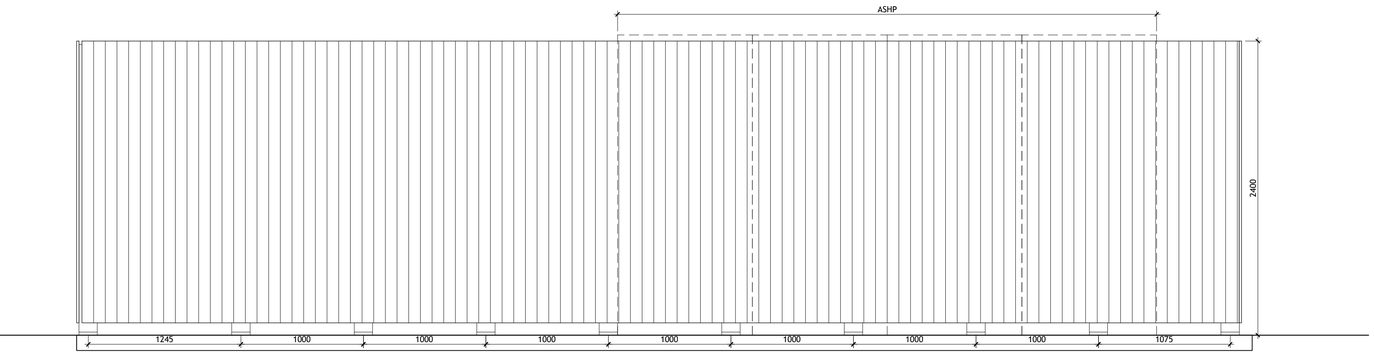

ELEVATION 3

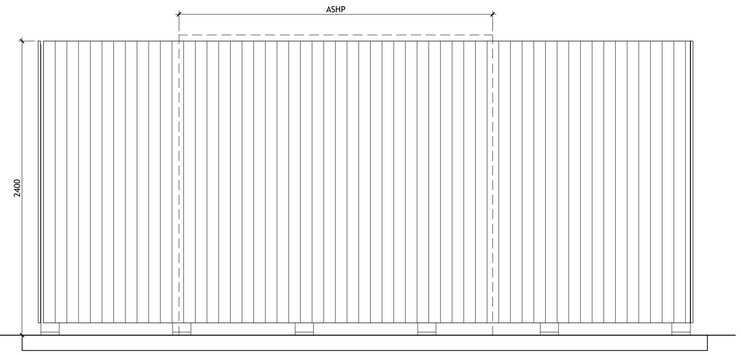

ELEVATION 4

ASHP Enclosure Elevations, scale 1:25

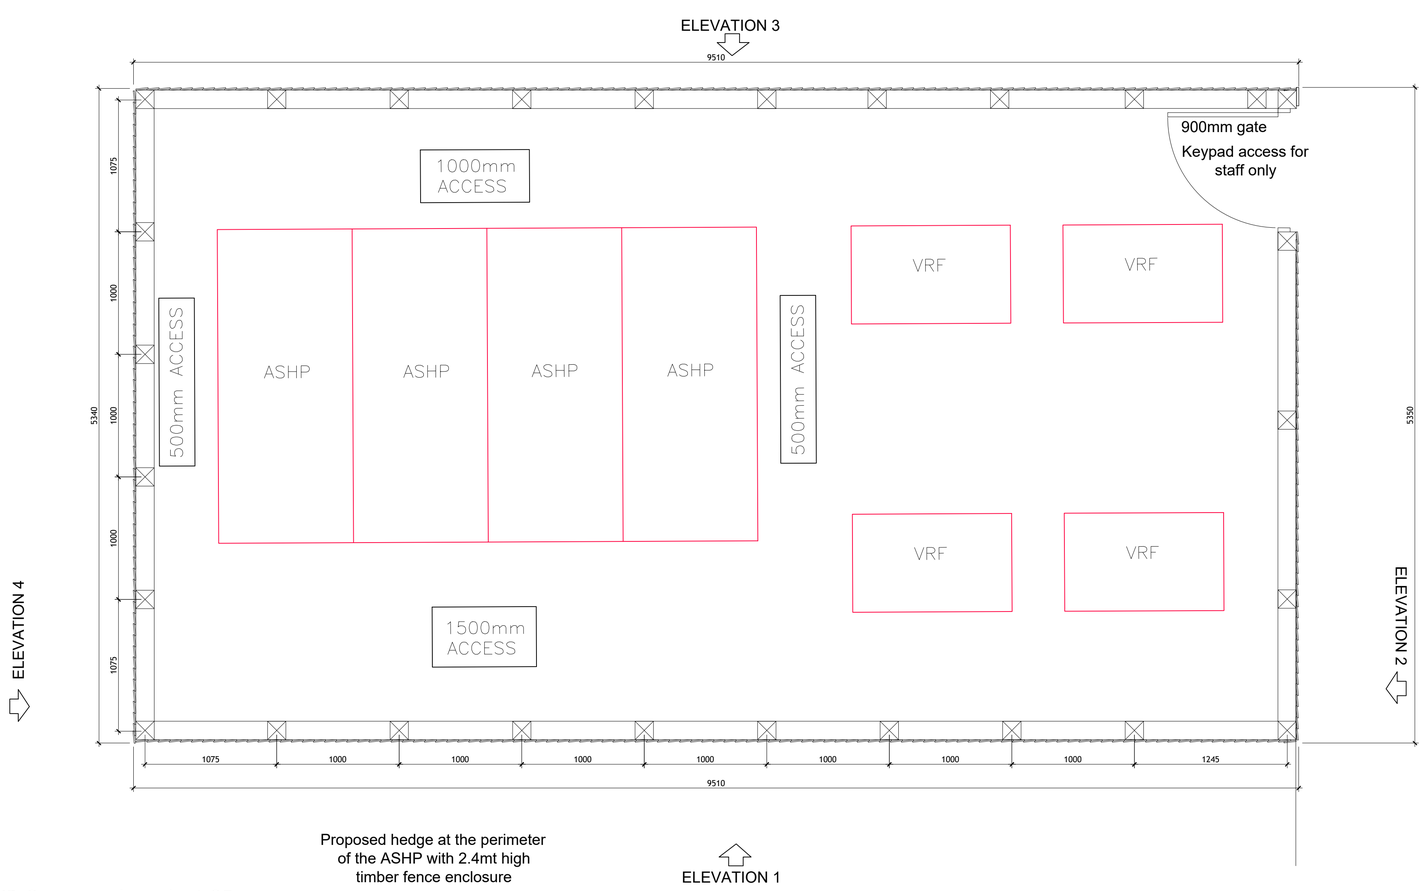

ASHP Compound, scale 1:25

General Notes:

Do not scale from this drawing- refer only to stated dimensions. If in doubt request clarification from this office. This drawing, and associated copyright, is the property of Convery Prenty Shields Architects Ltd.

Revision	Initials	Date
A	SKP	09.02.26

1. Fencing amended as featheredge / closeboard fencing

Timber fence section
Scale 1:10

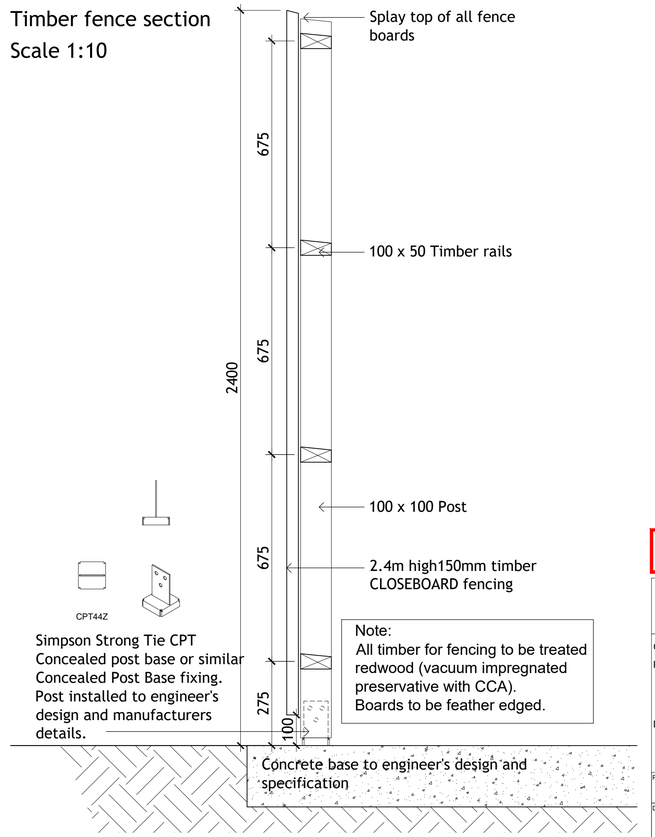

Note:
All timber for fencing to be treated redwood (vacuum impregnated preservative with CCA).
Boards to be feather edged.

PLANNING

ConveryPrentyShields
ARCHITECTS
144 West George Street, Glasgow, G2 2HG www.cpsarchitects.co.uk 0141 258 3100

CLIENT	Simply Develop UK
PROJECT	Proposed Care Home Hook Lane Pagham PO21 3PB
DRAWING	ASHP Compound Details

PAPER SIZE	SCALE	DATE
A1	1:10, 1:25	Jan 25

DRAWING NUMBER	REVISION
2324_21_514	A