


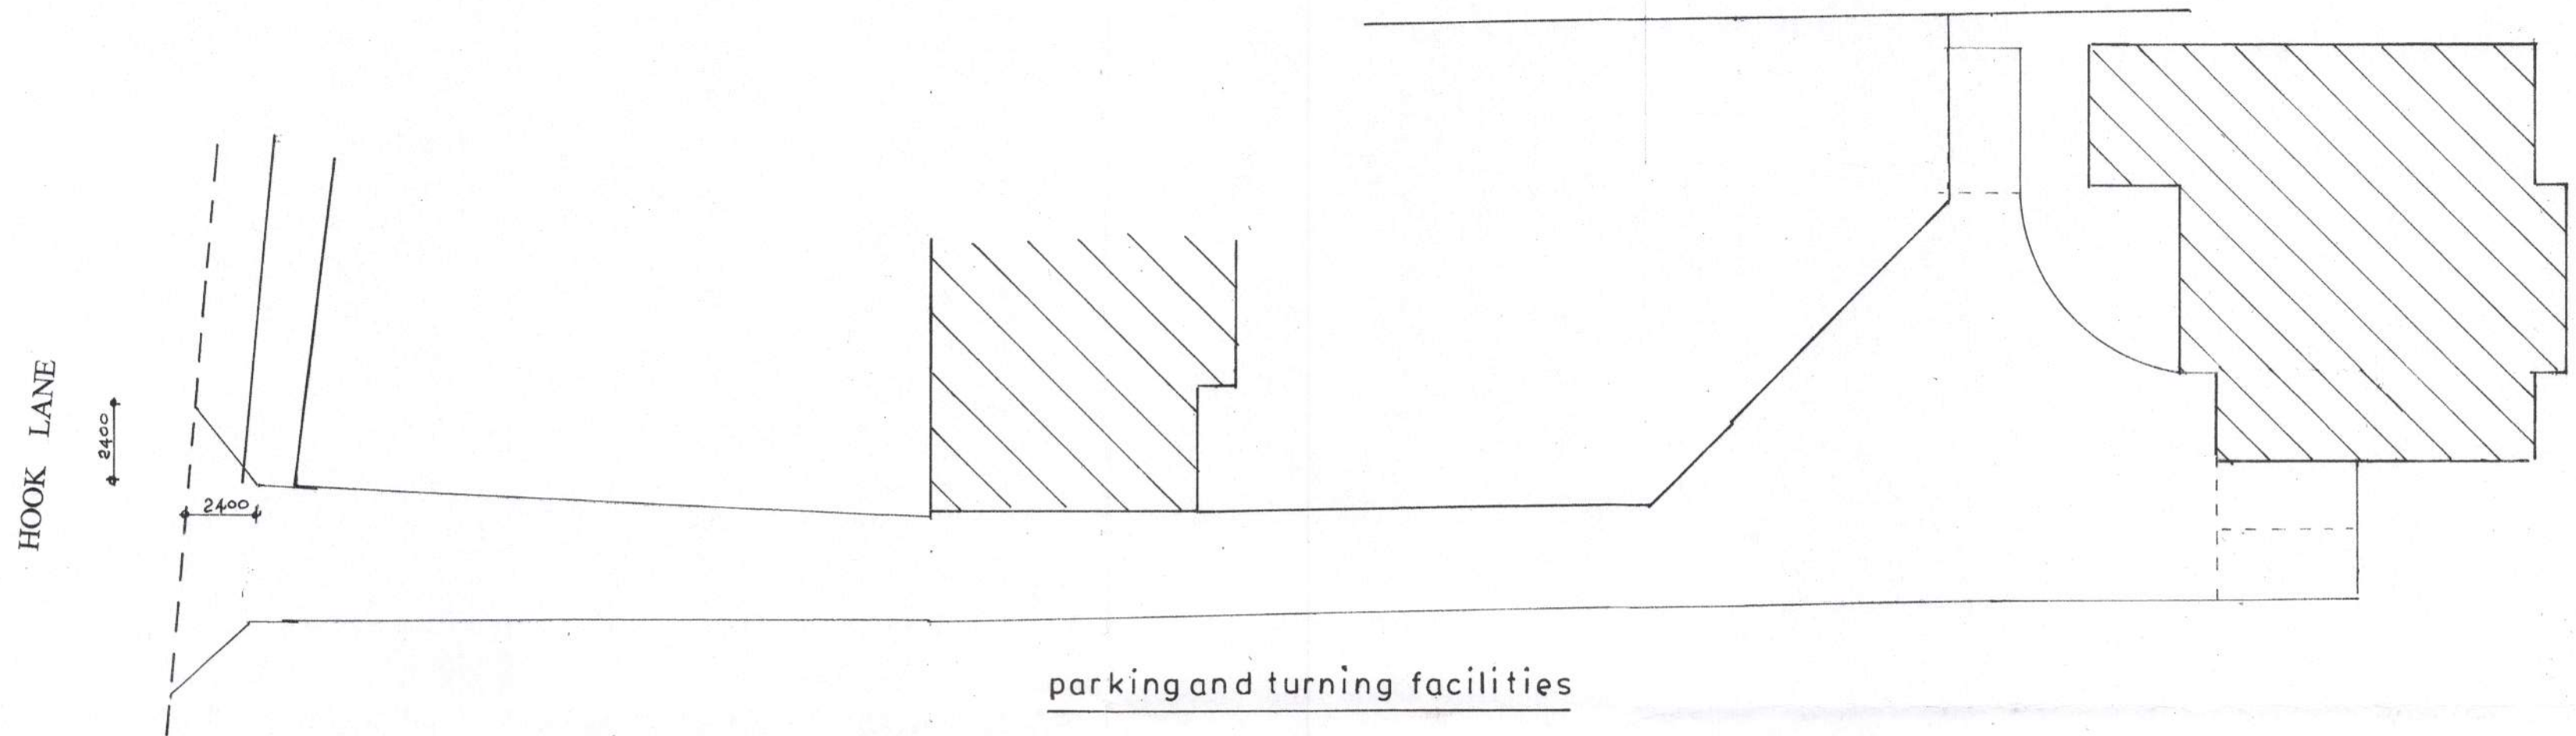

1 : 200

Proposed

PROPOSED DETACHED BUNGALOW AT REAR OF 6, HOOK LANE, PAGHAM FOR MR. P. UNSWORTH.

sheet 3a of 3

Bryan Butcher
Rainbow Cottage
Nyetimber Lane
Bognor Regis PO21 3JX
01243 266871
07973 233442
bryan.butcher@btinternet.com
www.bryanbutcher.com