

MC Contracts

Aaran House
Burwood Close
Tolworth

Surrey KT6 7HW

Tel: 0208 339 9206






Email: info@mcontracts.net

Web: www.mccontracts.net

Web: www.mccontracts.net

Notes & Revisions:

18.03.2014 Rev B - Additional dimensions added to garden area - AGC

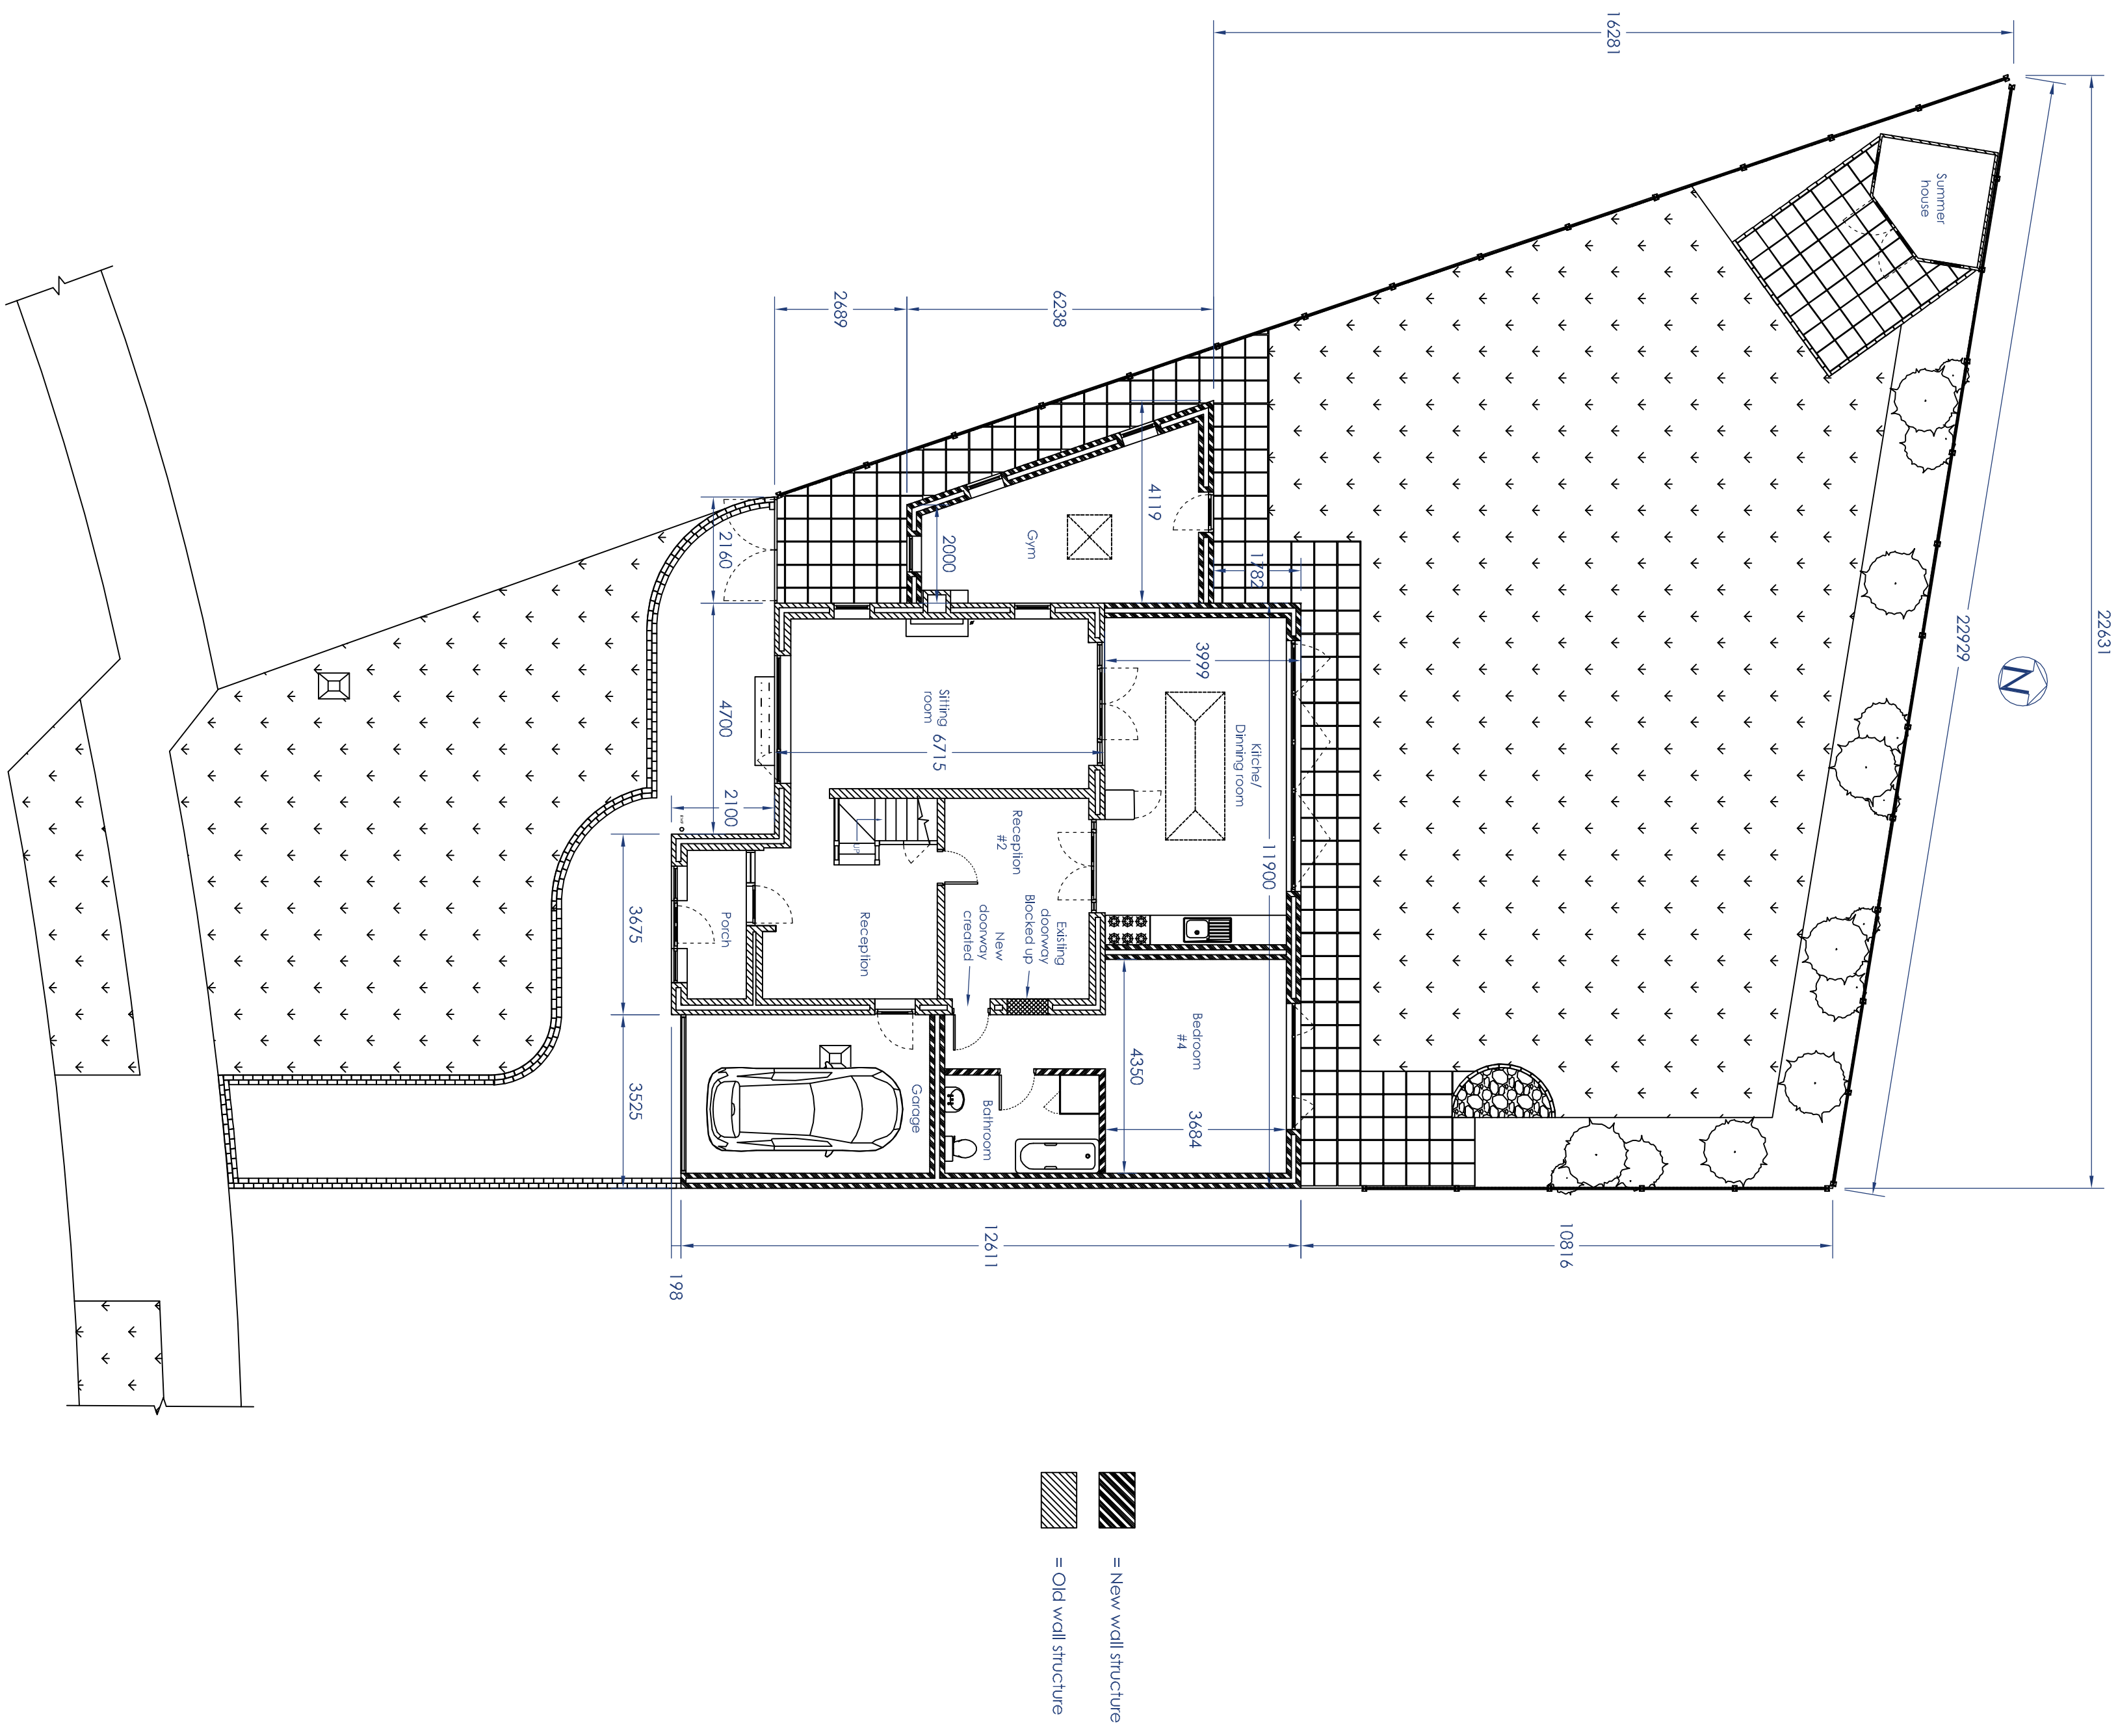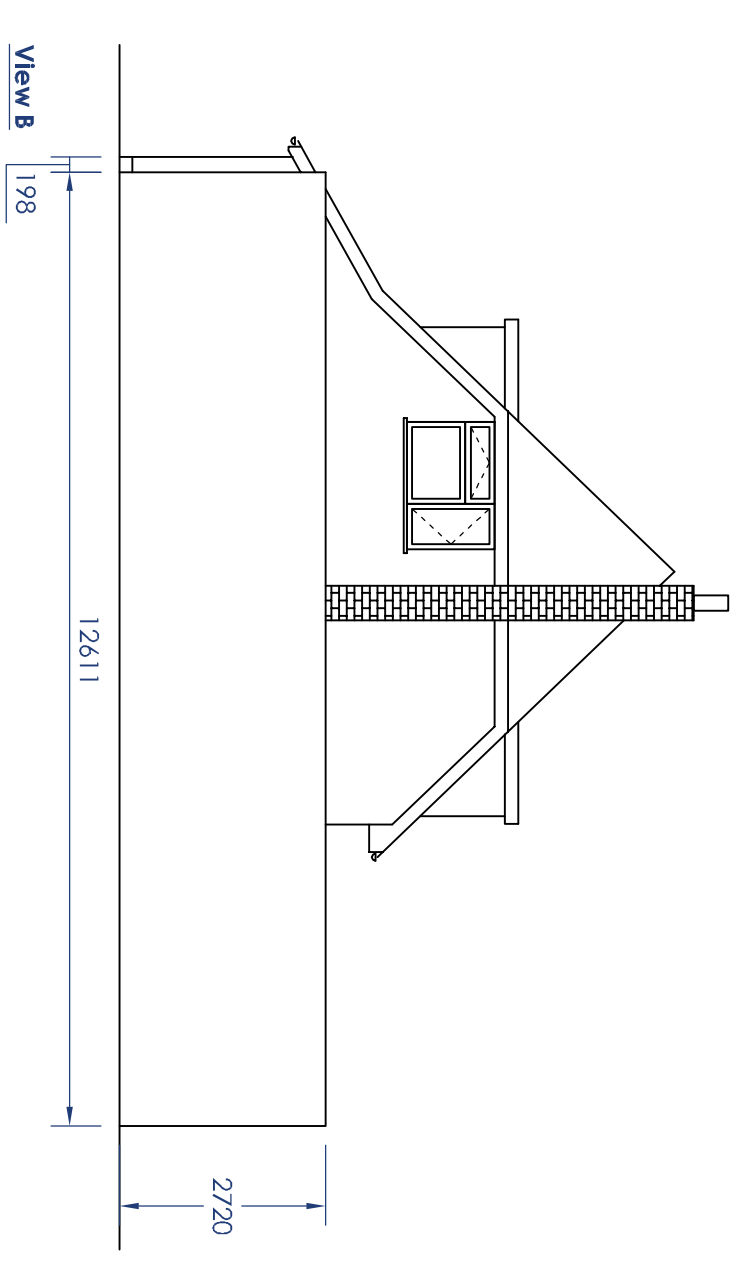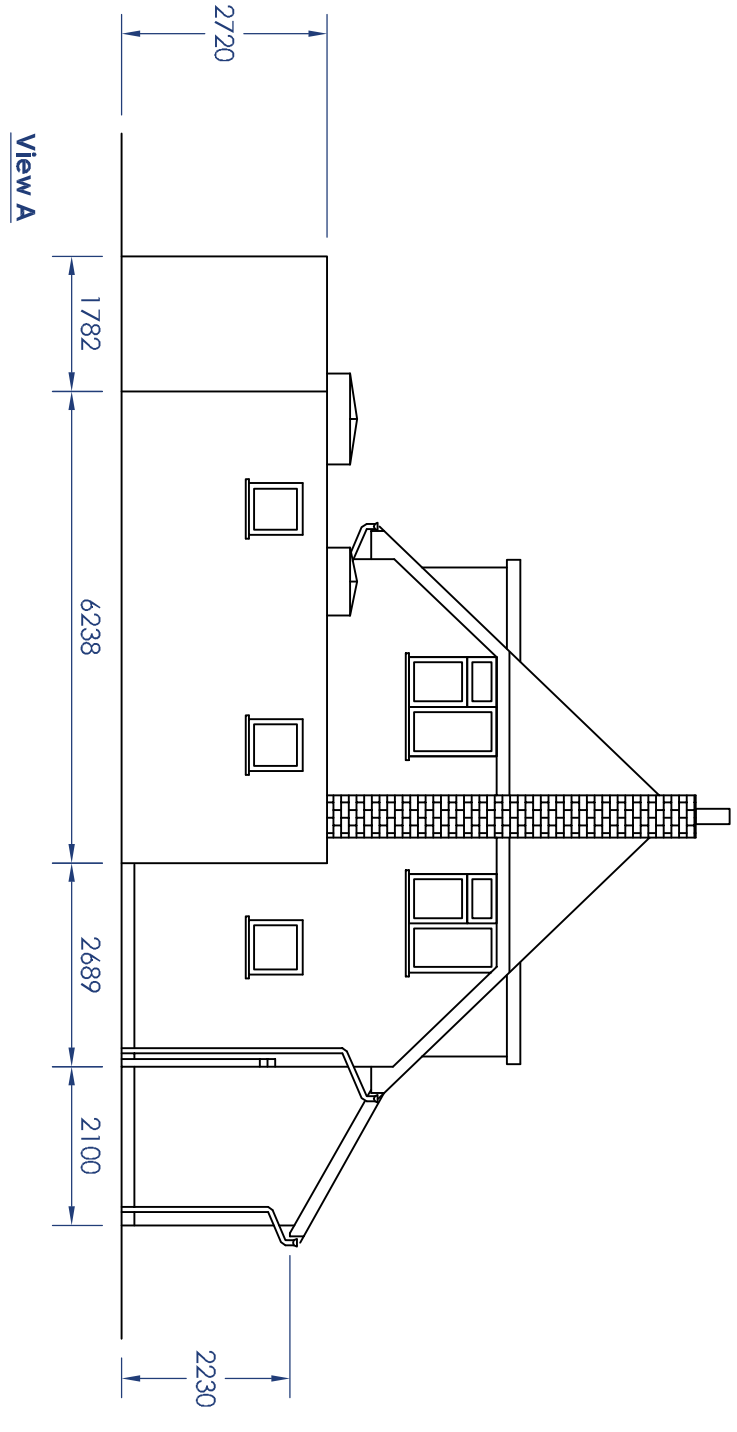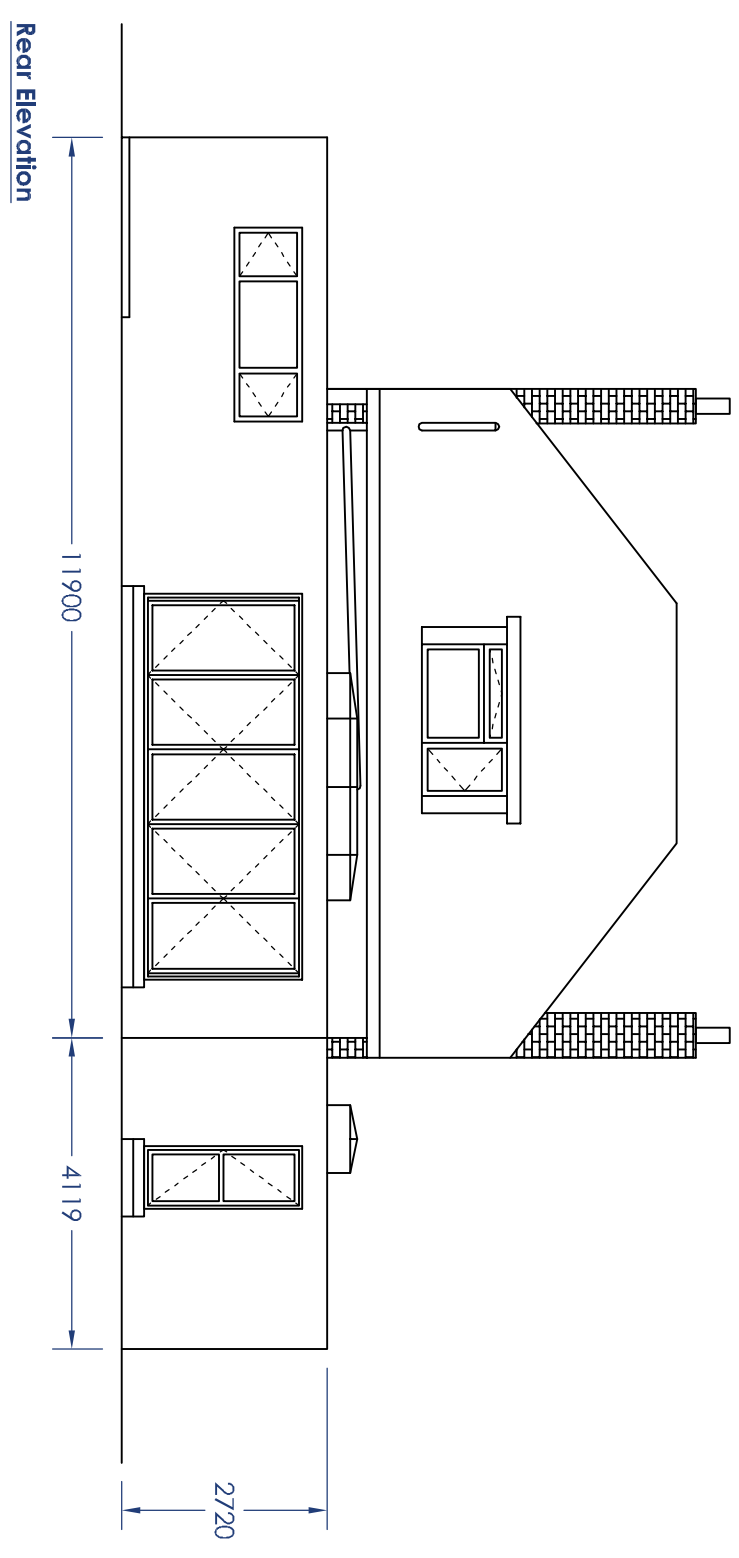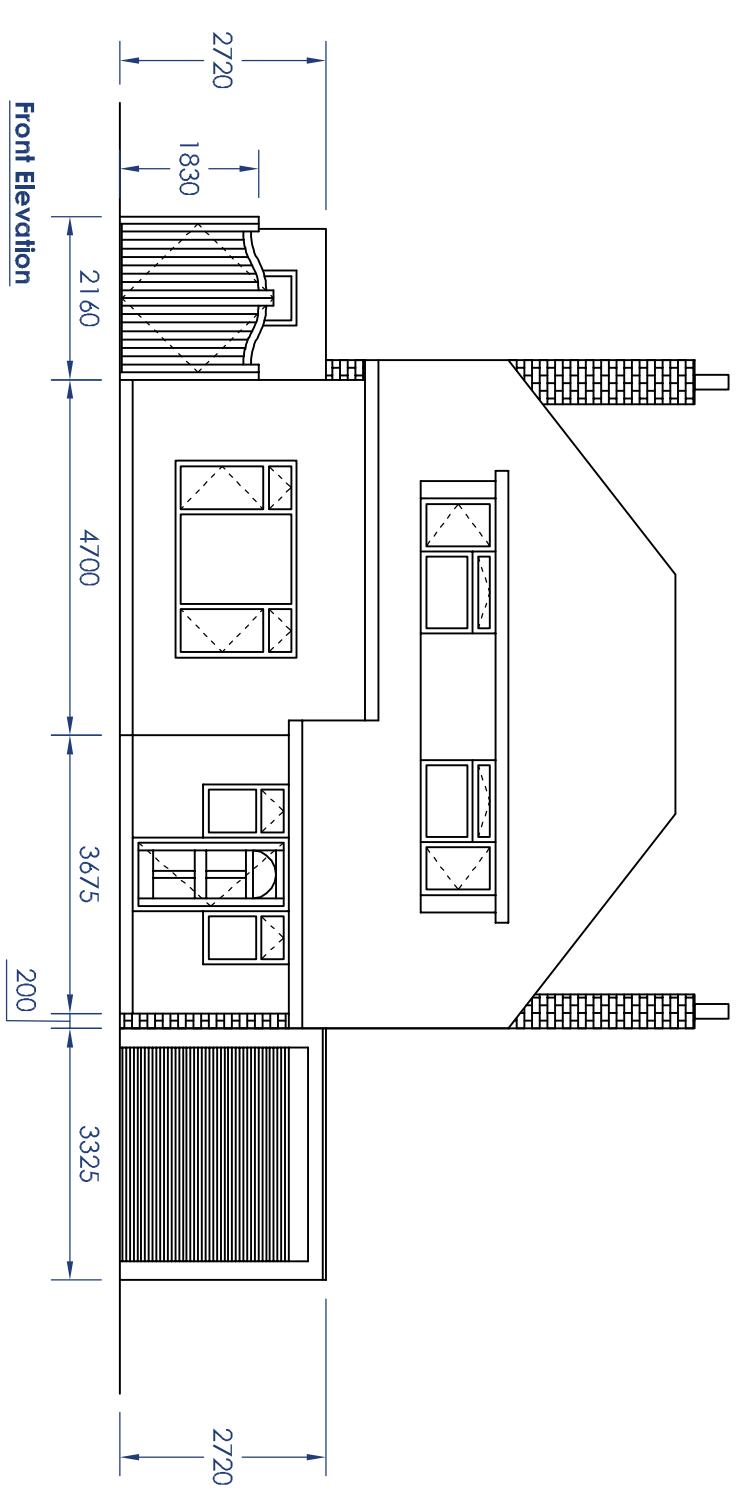

MC Contracts Aaran House Burwood Close Tolworth Surrey KT6 7HW Tel: 0208 339 9206 Email: info@mccontracts.net Web:www.mccontracts.net	
Notes & Revisions: 18.03.2014 Rev B - Additional dimensions added to garden area - AGC	
Client: IMR PROPERTIES	
Project: 164 Nyetimber lane	
Title: Proposed Ground floor layout	
Date: 09/02/2014	Scale: 1:100@ A3
Drawing No: 00_03	Rev: B
Client Approval:	Approval Date: