



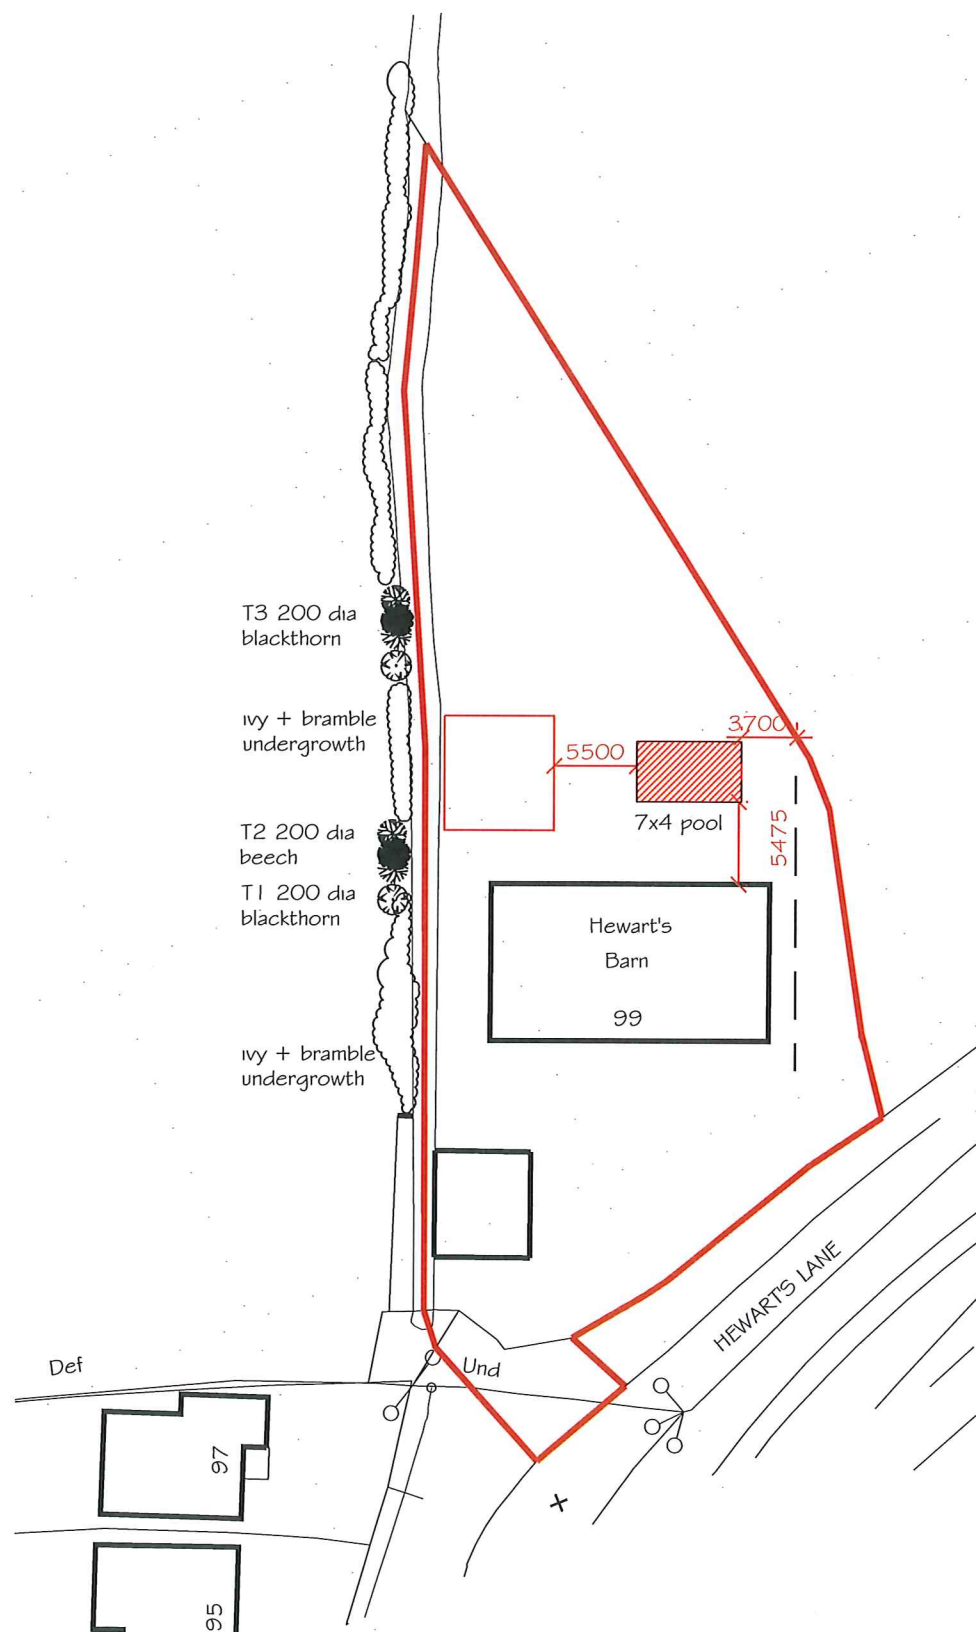

Block Plan

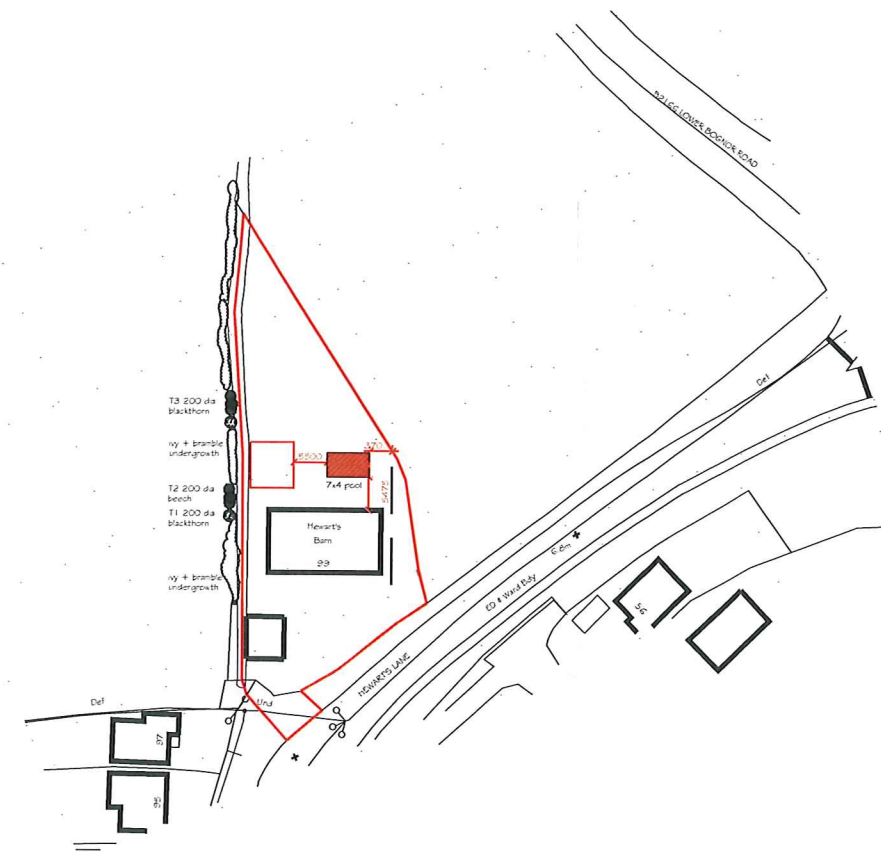

Location Plan

NOTES:

Dimensions to be checked on site before placing material orders or commencing work.
Any discrepancies shall be reported immediately.

Do not scale from these drawings except for planning purposes.
Use figured dimensions only.

Where applicable this drawing is to be read in conjunction with other consultants' drawings.

This drawing is the copyright of hda projects ltd.

A March 2017 Pool added

Rev	Date	Amendment

hda projects

St Johns House - St Johns Street
Chichester - West Sussex - PO19 1UU

Tel: 07881287017
e-mail: hda.projects@talktalk.net

For

Mr+Mrs G Kitchen

Project

99 Hewarts Lane
Bognor Regis
West Sussex
PO21 3DJ

Title

Block + Location Plans

Date	Drawn	Scale	Checked
Jan 2017	wm	500 + 1250 @ A3	
Job Number	Prefix	Drawing Number	Revision
1656	P	01	A