


P129111.

KEY

[Grey Box]	EXISTING BUILDINGS
[Dark Grey Box]	APPROVED BUILDINGS
[Hatched Box]	PROPOSED EXTENSION



Proposed
Site Layout Plan
July 2007
6807b-100D
1:1000@A3

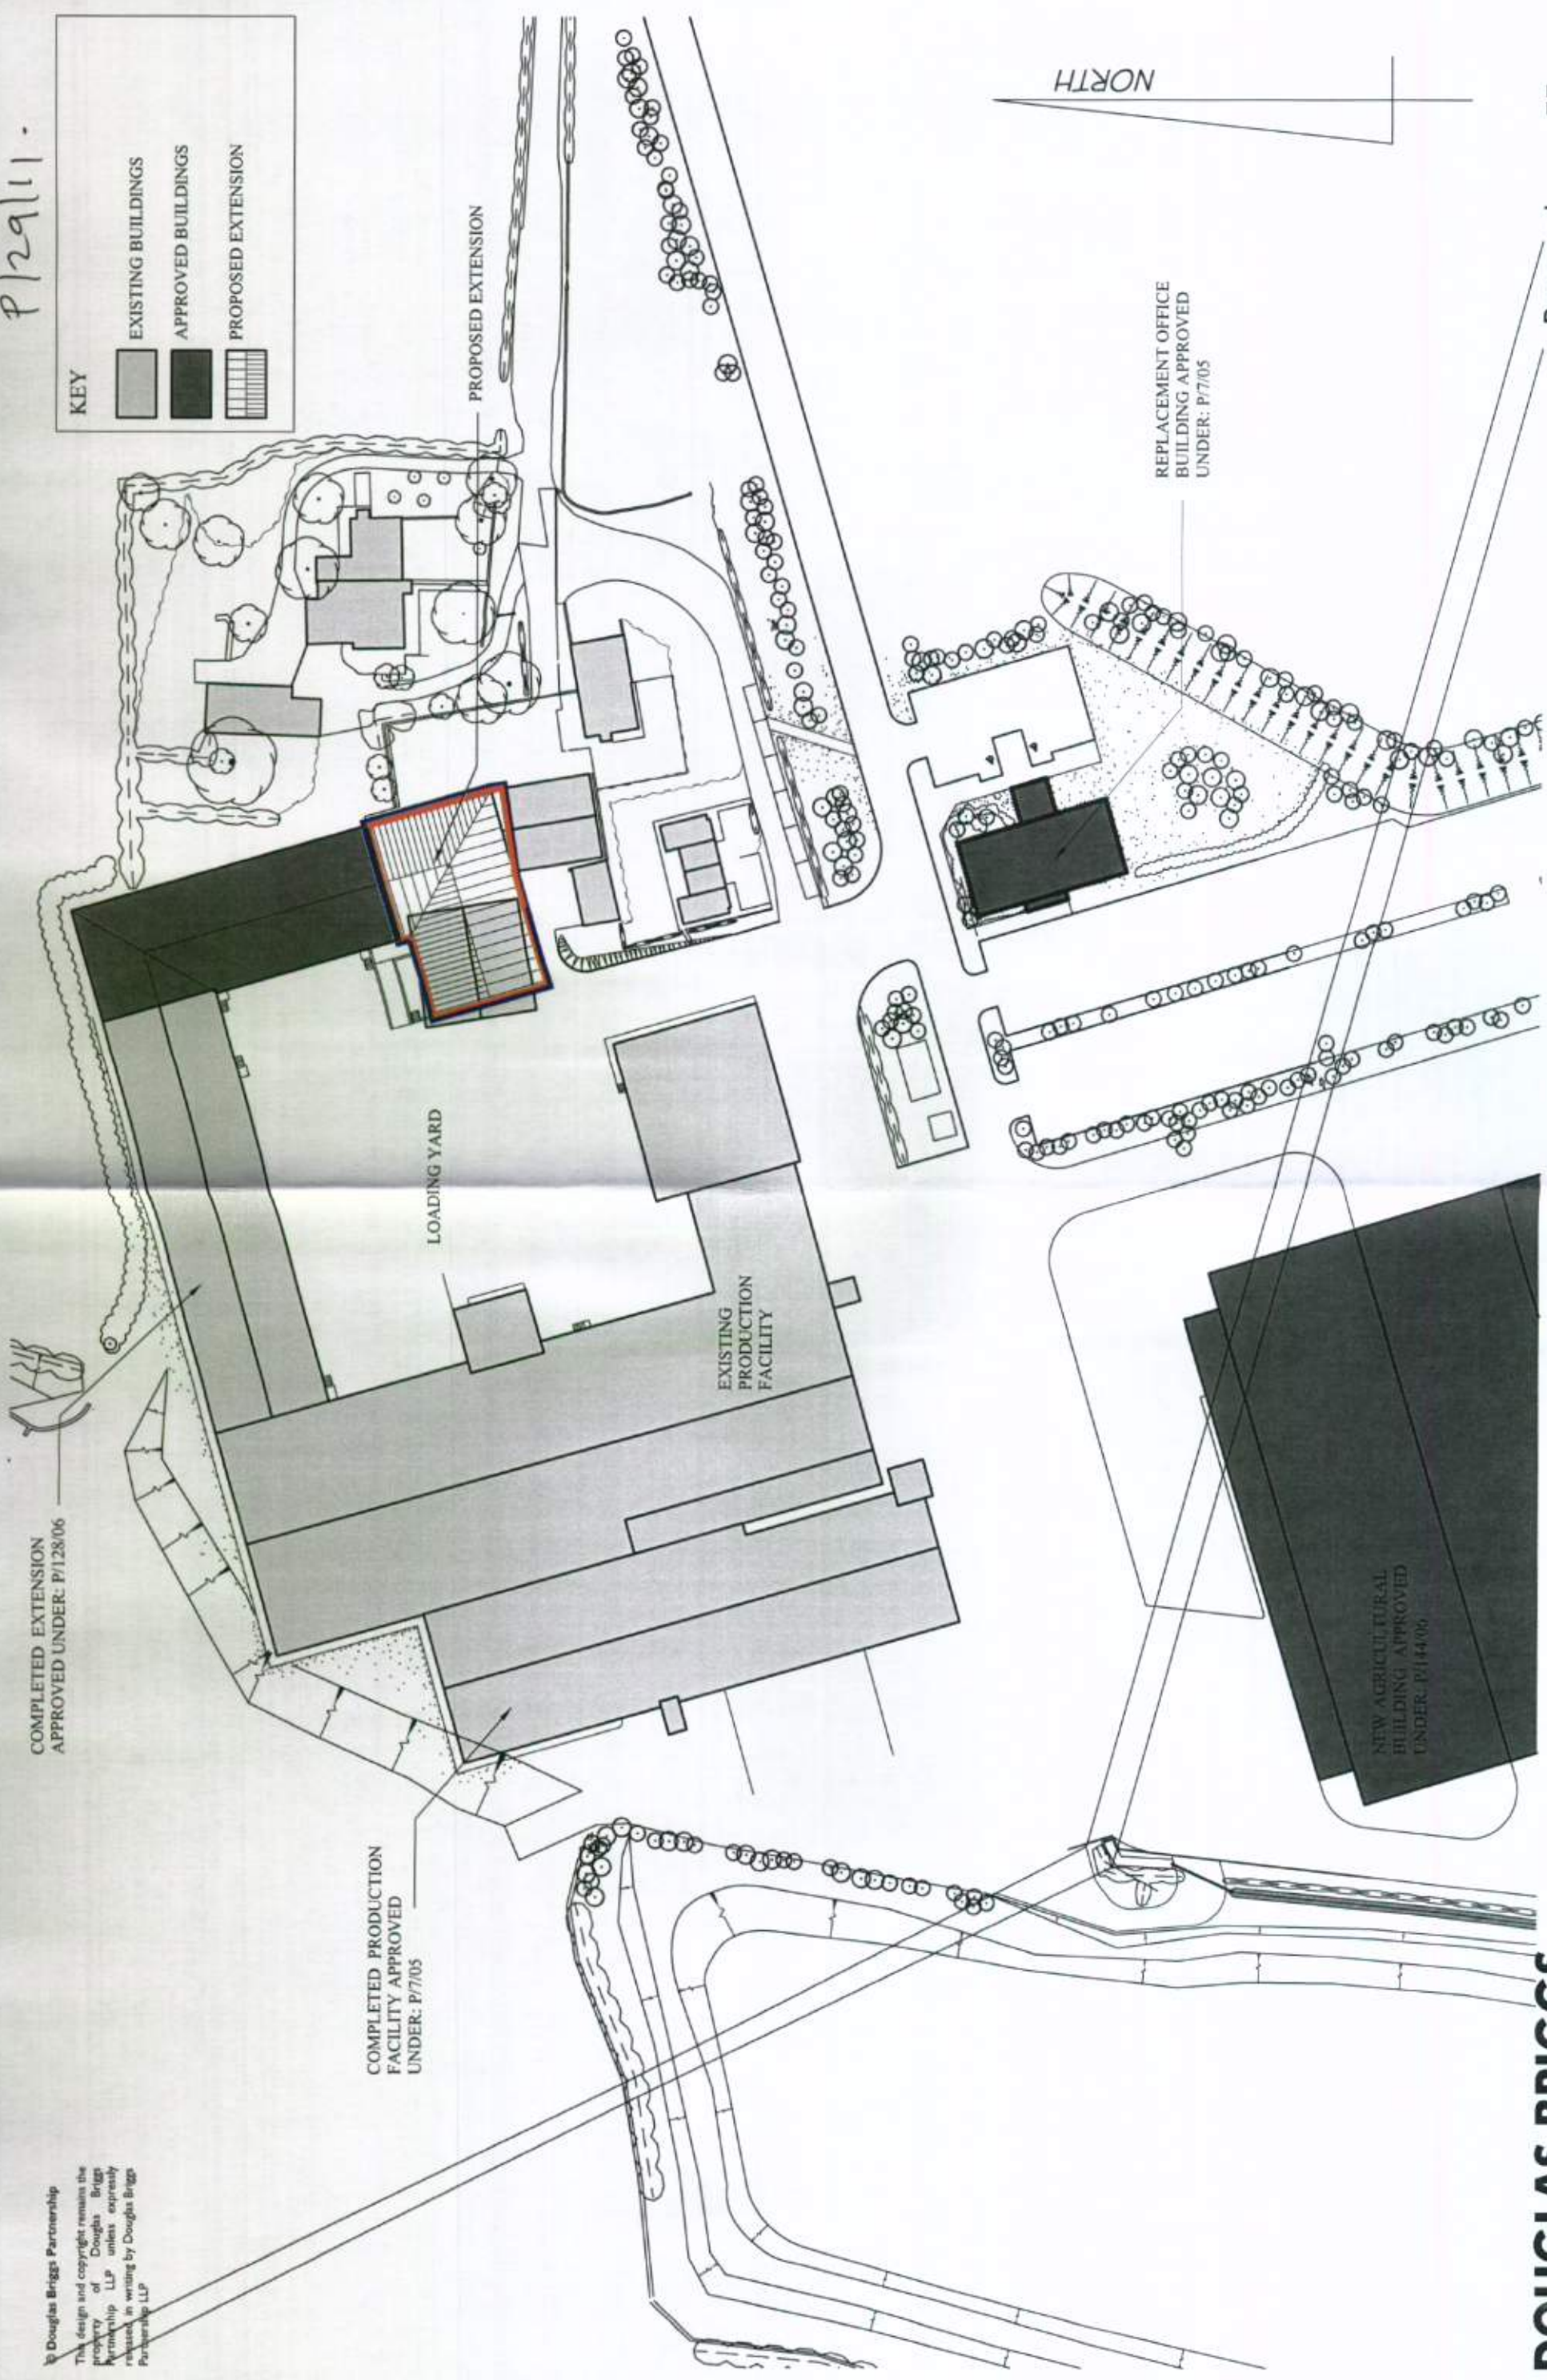

SEFTER FARM
PAGHAM ROAD, PAGHAM
EXTENSION TO PACKAGING STORE

© Douglas Briggs Partnership
This design and copyright remains the property of Douglas Briggs Partnership LLP unless expressly released in writing by Douglas Briggs Partnership LLP

**DOUGLAS BRIGGS
PARTNERSHIP**

Architects Urban Designers Town Planners
Telephone 01243 576611 Facsimile 01243 574816
FLINT BARNES, HAM FARM, BOSHAM, WEST SUSSEX, PO18 8EH