


112911

NORTH

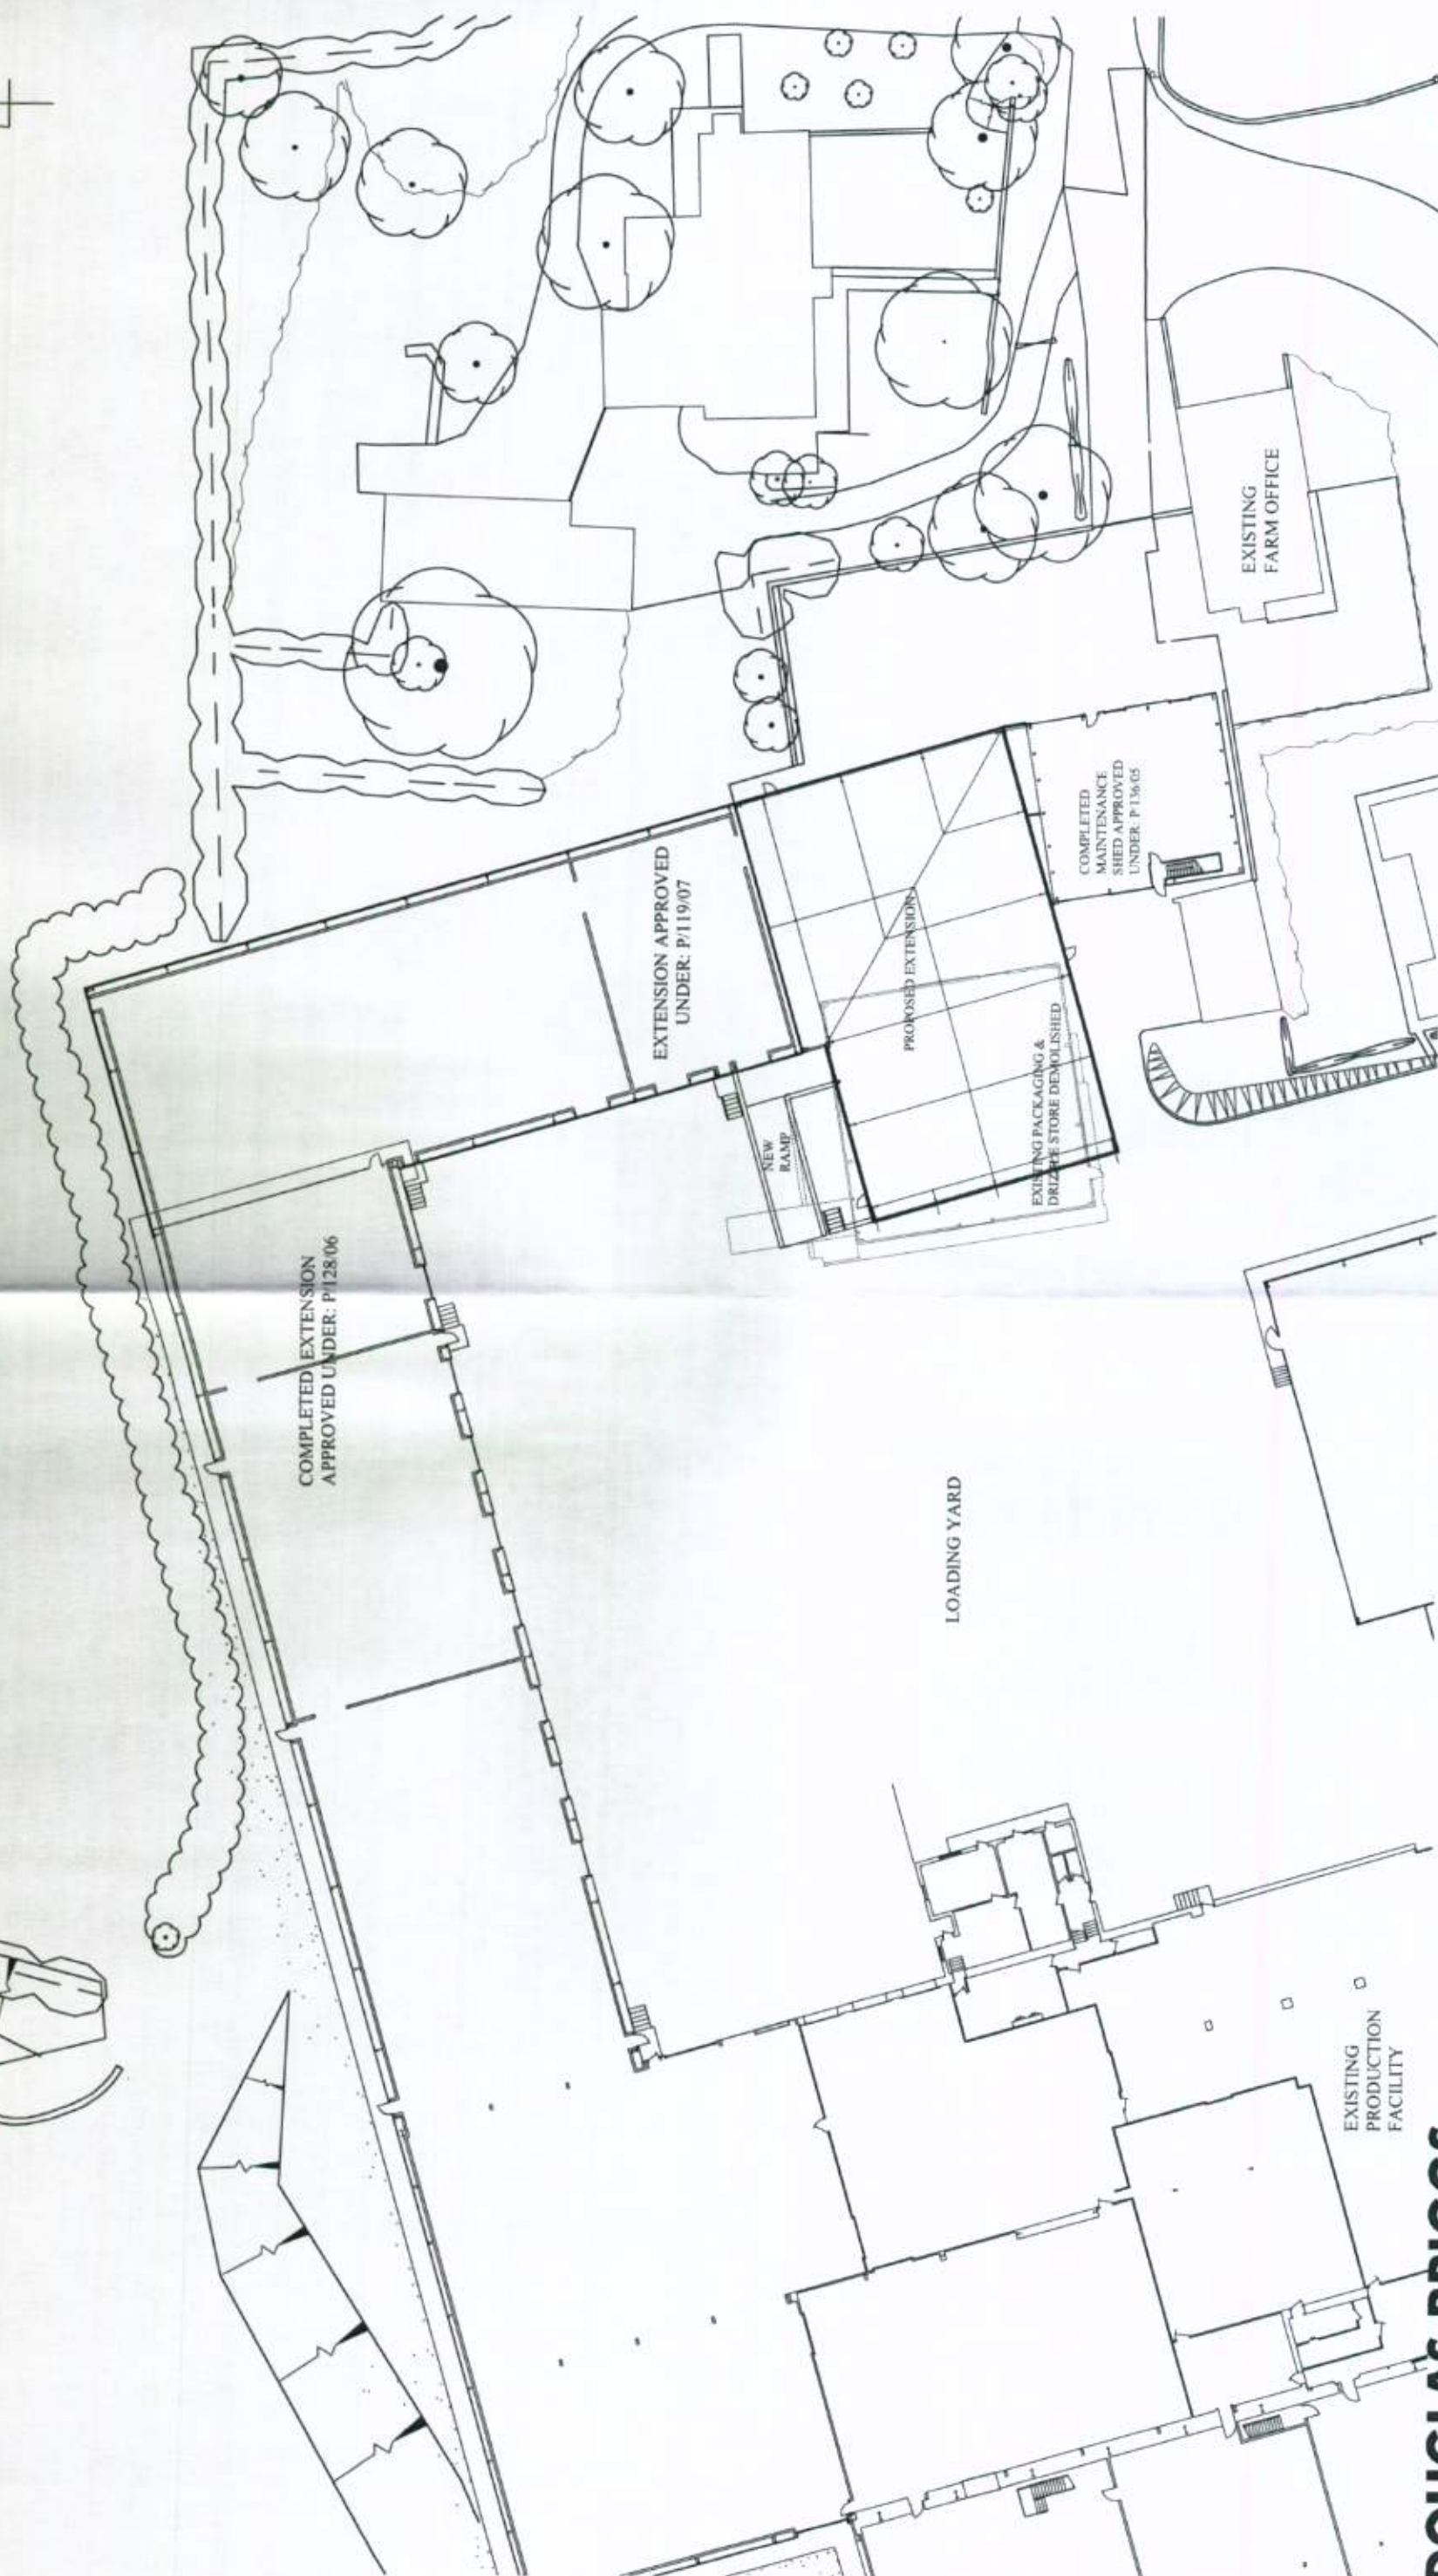

Proposed
Site Block Plan
July 2007
6807b-101C
1:500@A3



SEFTER FARM

PAGHAM ROAD, PAGHAM
EXTENSION TO PACKAGING STORE

**DOUGLAS BRIGGS
PARTNERSHIP**

Architects Urban Designers Town Planners
Telephone 01243 576611 Fax 01243 574816
FLINT BARN, HAM FARM, BOSHAM, WEST SUSSEX, PO18 8EH

© Douglas Briggs Partnership
This design and copyright remains the
property of Douglas Briggs
Partnership LLP unless expressly
released in writing by Douglas Briggs
Partnership LLP