


9/29/11

© Douglas Briggs Partnership  
This design and copyright remains the property of Douglas Briggs Partnership LLP unless expressly released in writing by Douglas Briggs Partnership LLP

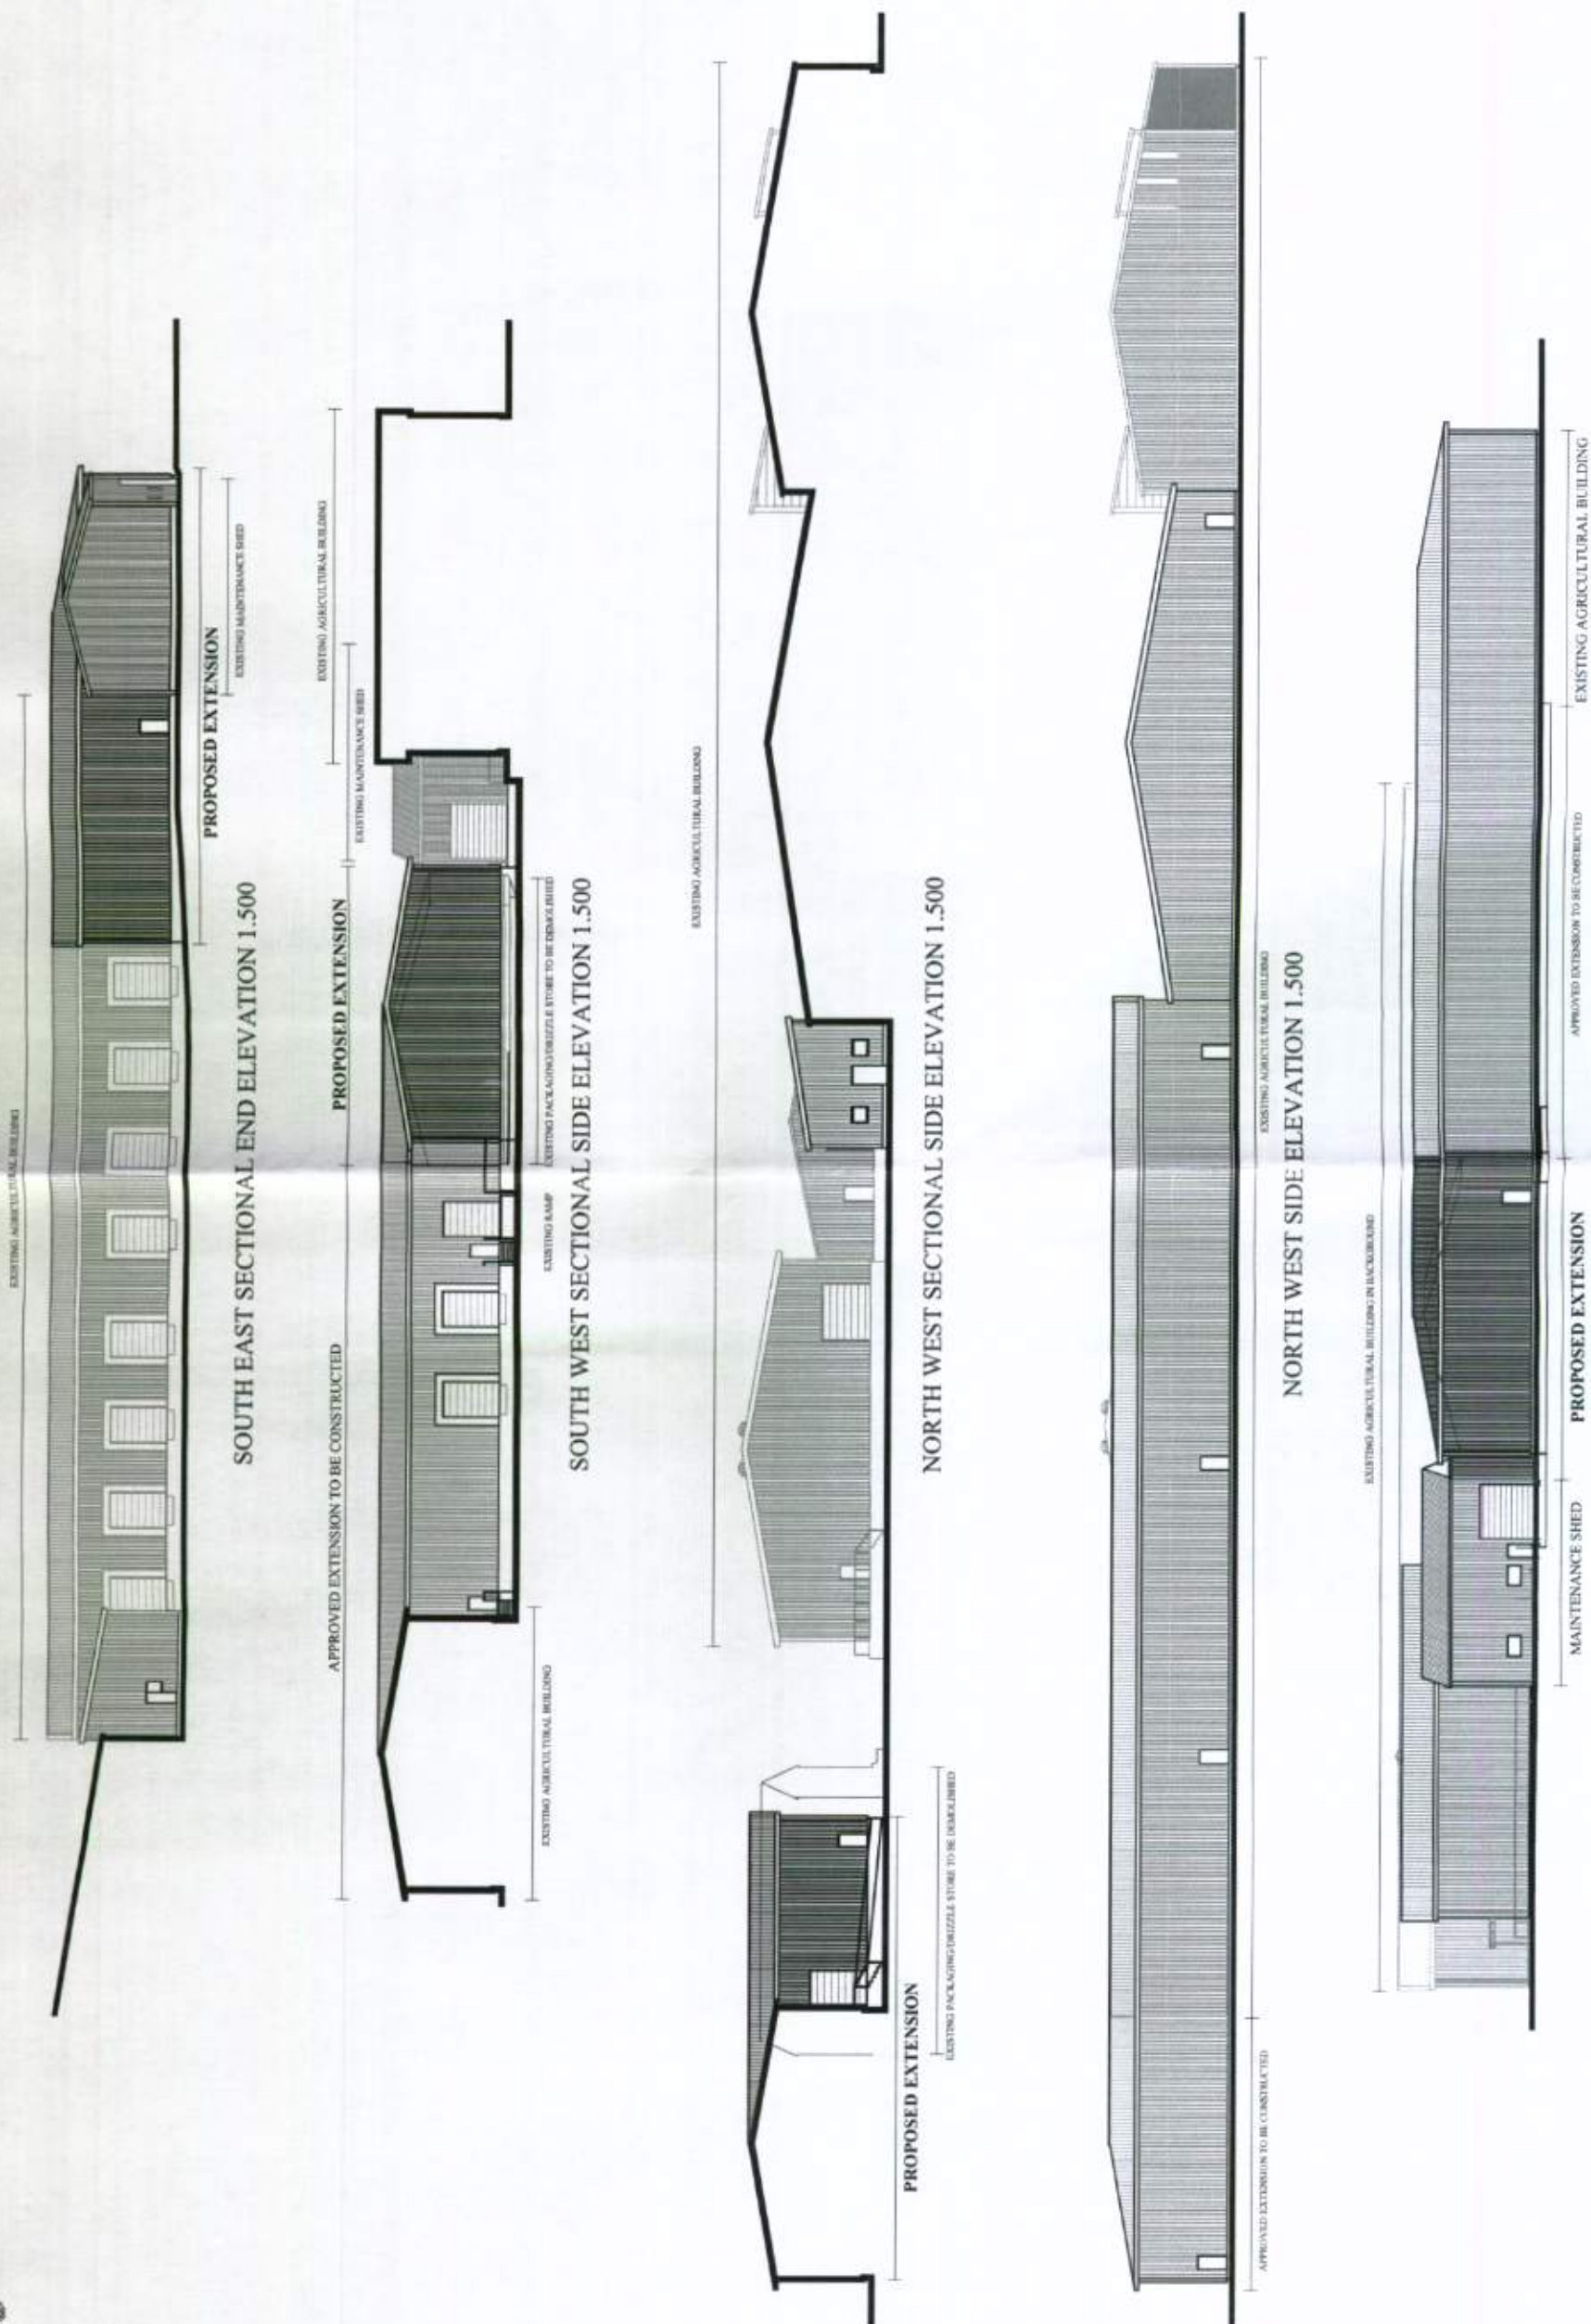

**DOUGLAS BRIGGS**  
**PARTNERSHIP**

Architects Urban Designers Town Planners  
Telephone 01243 576611 Facsimile 01243 574816  
FLINT BARN - HAM FARM - BOSHAM - WEST SUSSEX - PO18 8EH

**SEFTER FARM**  
**PAGHAM ROAD, PAGHAM**  
**EXTENSION TO PACKAGING STORE**

Proposed  
Elevations  
July 2007  
6807b-103D  
1:500@A3

