


© Douglas Briggs Partnership
This design and copyright remains the property of Douglas Briggs Partnership LLP unless expressly released in writing by Douglas Briggs Partnership LLP

DOUGLAS BRIGGS
PARTNERSHIP
Architects Urban Designers Town Planners
Telephone 01243 576611 Facsimile 01243 574816
PLINT BARNES, HAM PARK, BOSHAM, WEST SUSSEX, PO18 8EJF

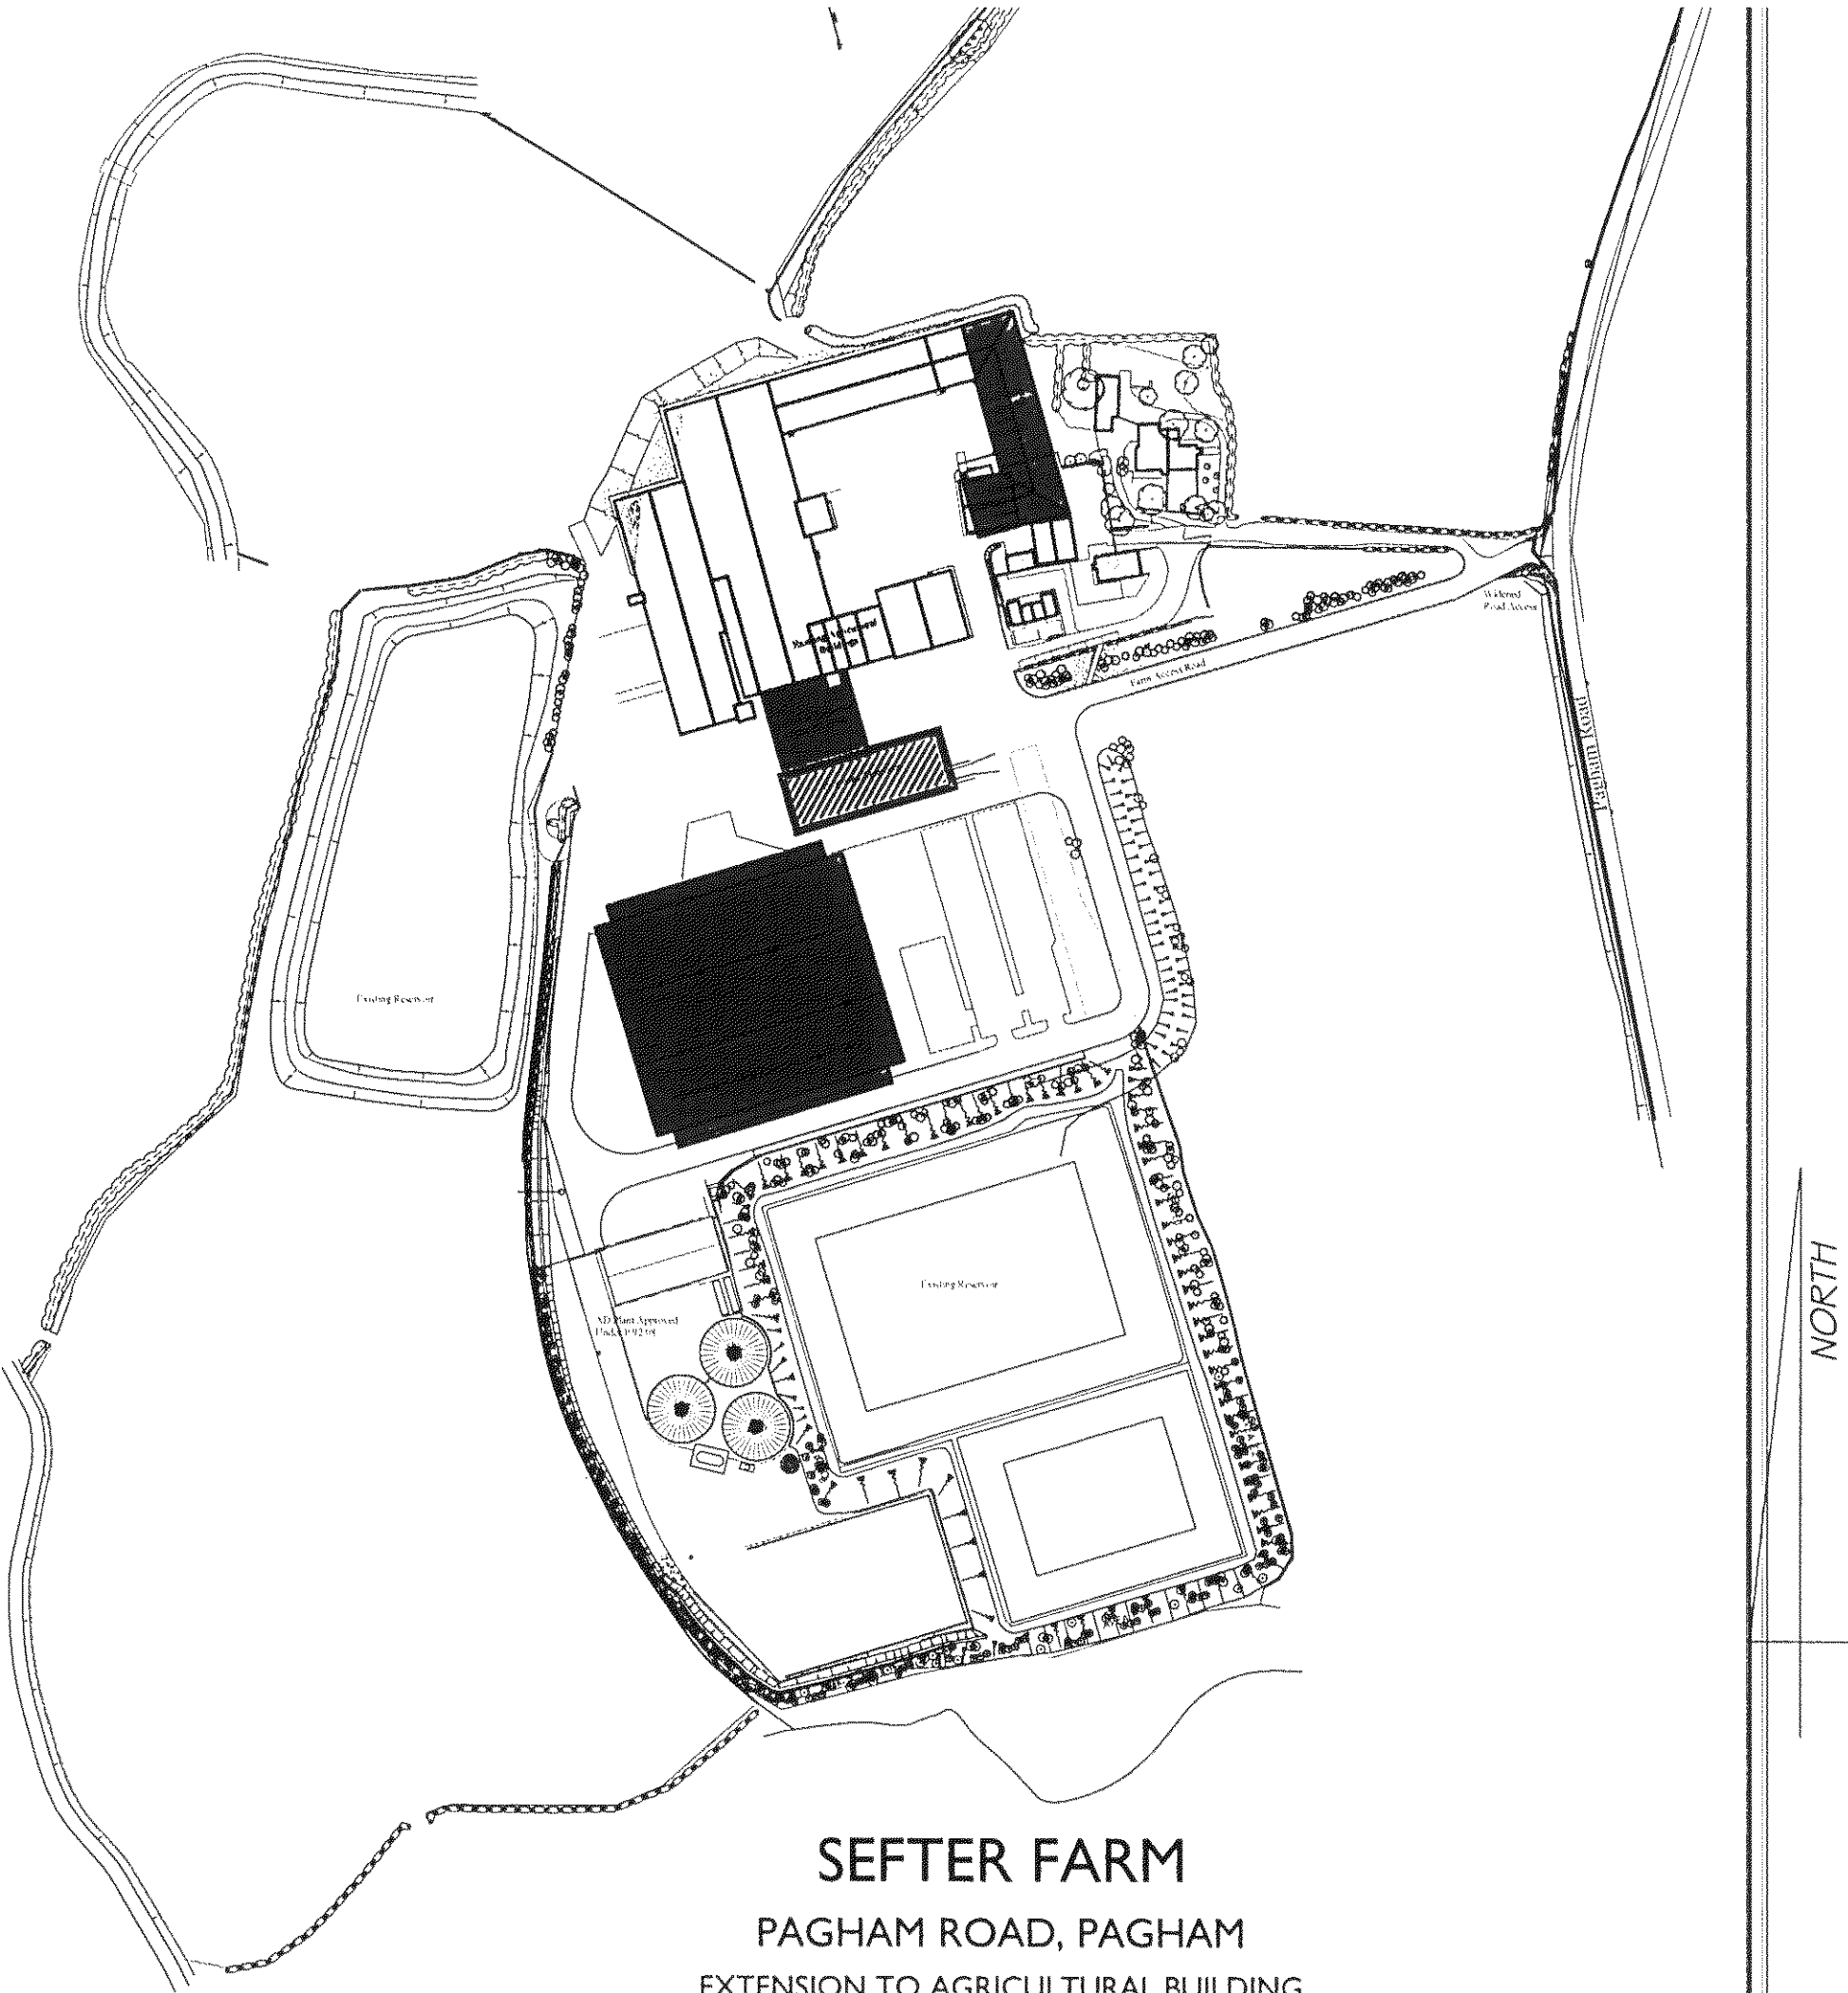

PROPOSED

PROPOSED PHASE 2
Location Plan
April 2012
4311-P-200
1:2500@A3

