


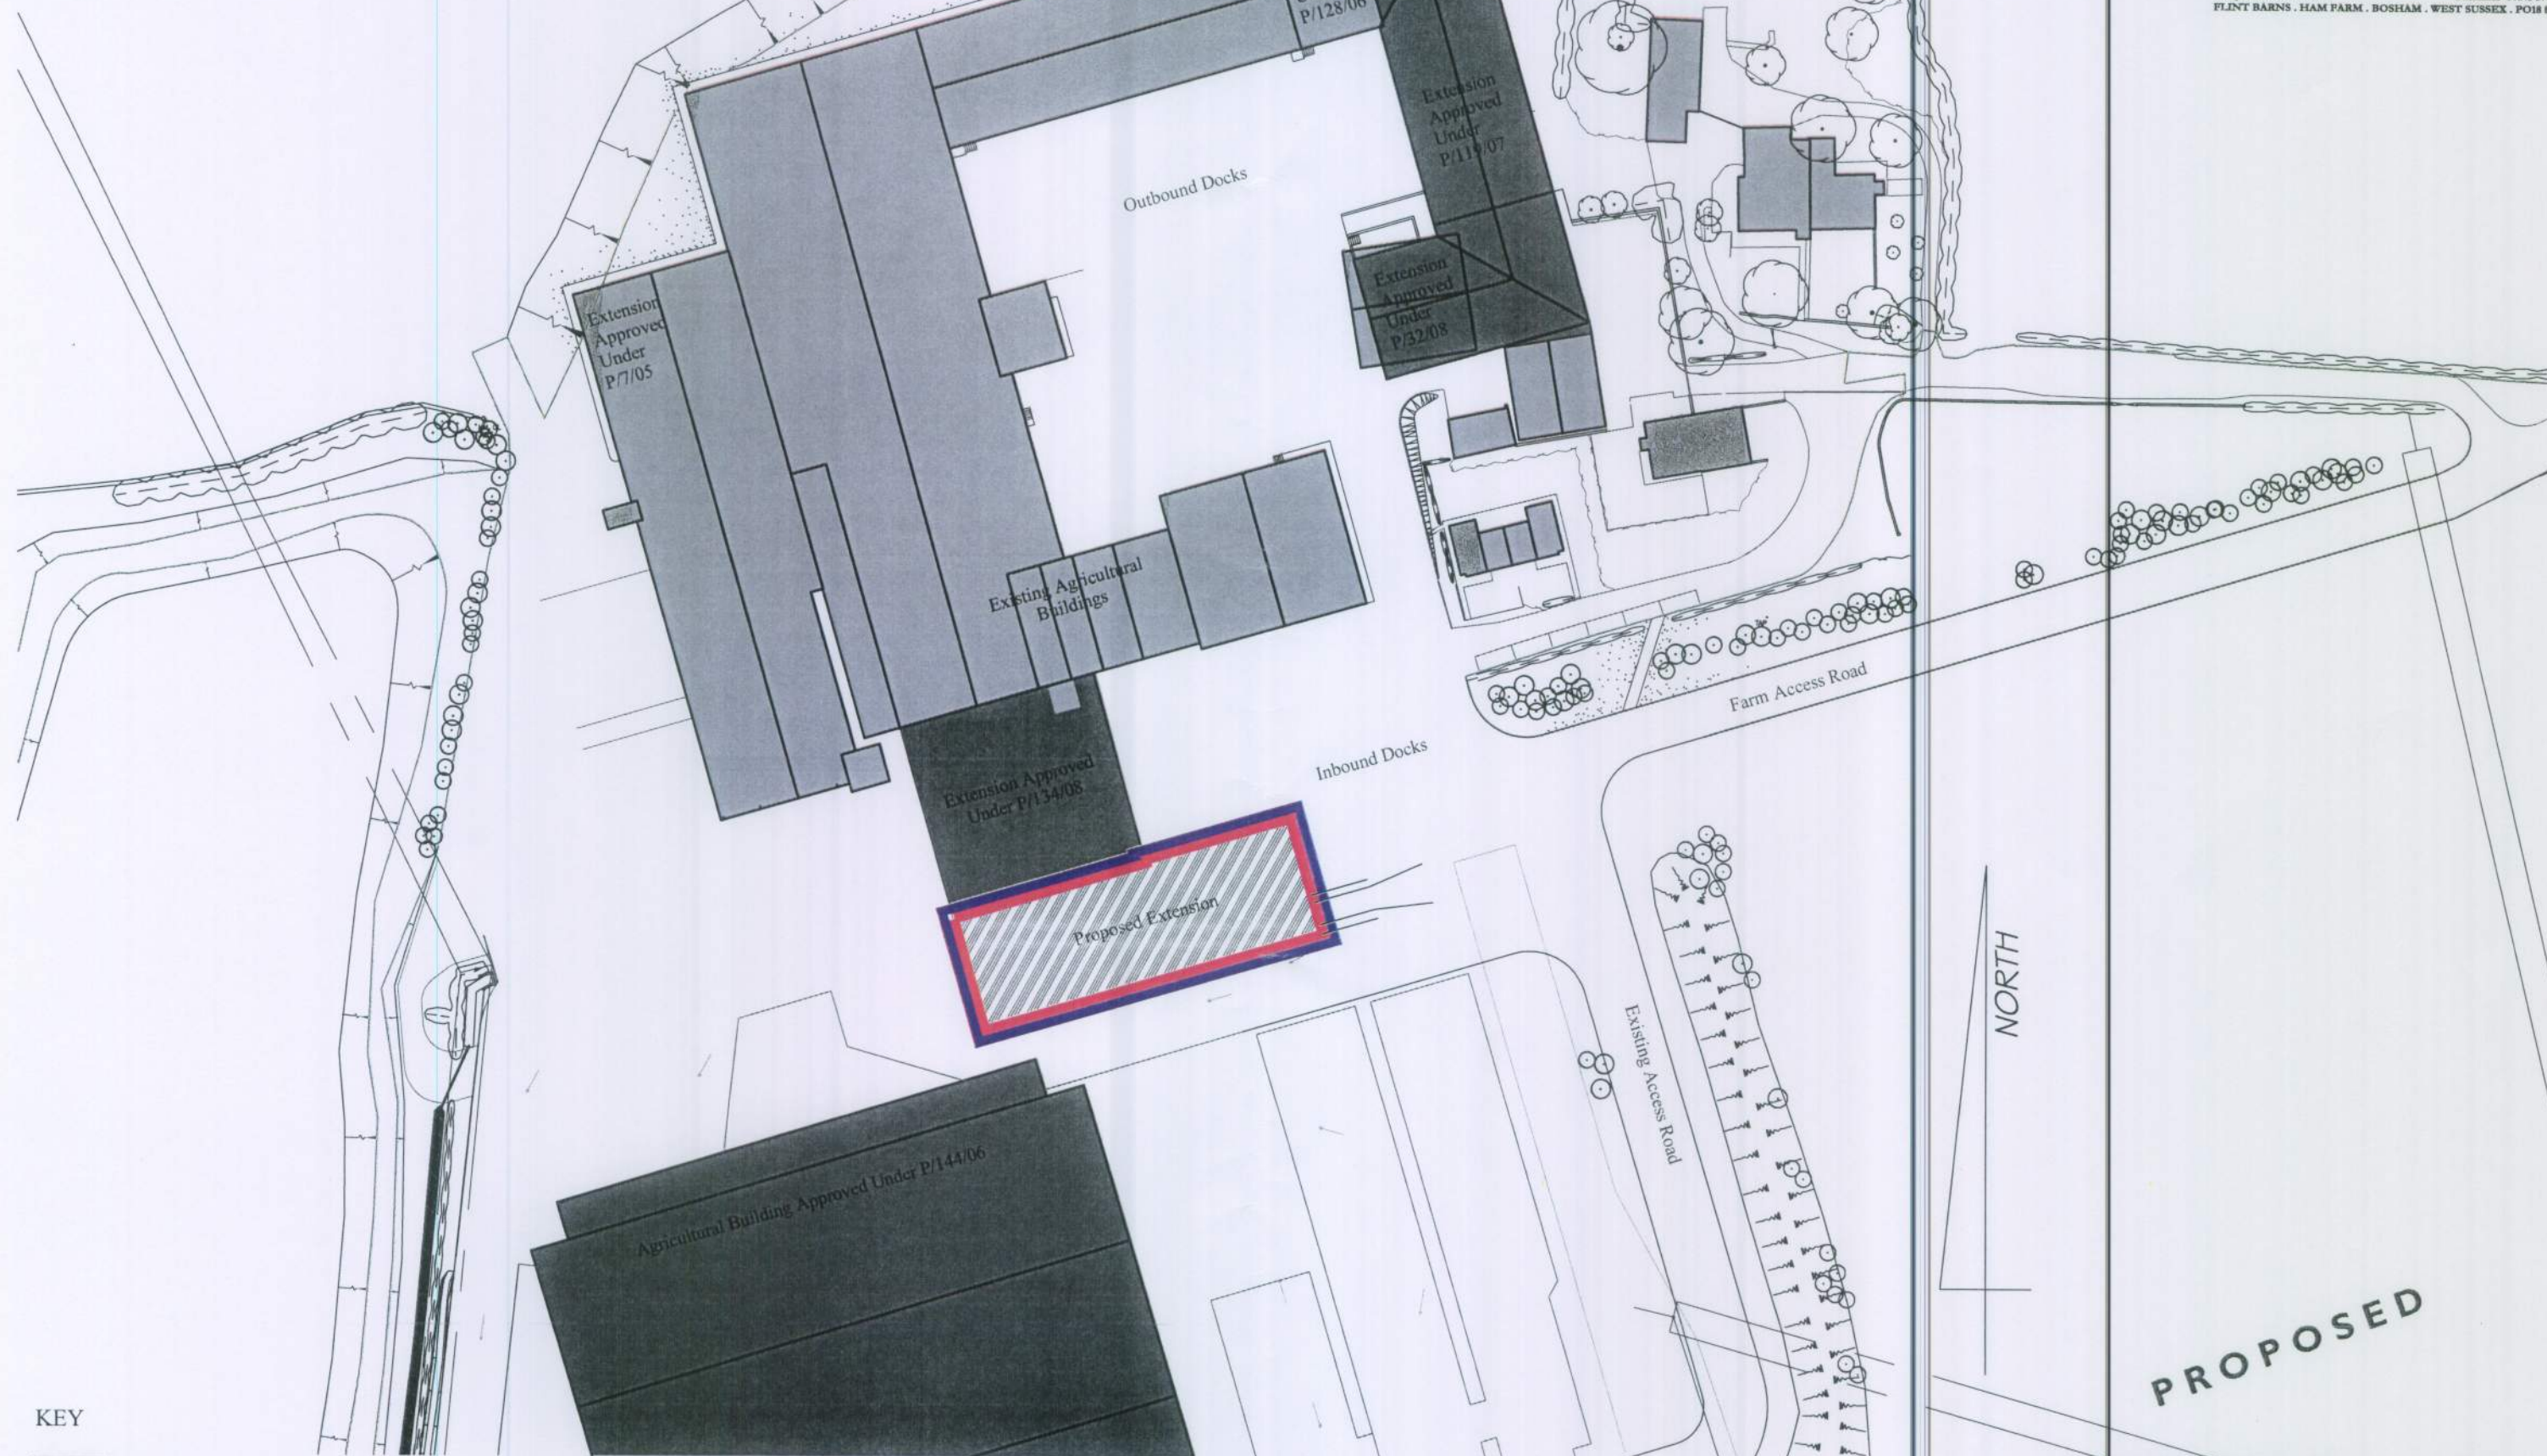

KEY

- EXISTING BUILDINGS
- APPROVED BUILDINGS

SEFTER FARM
PAGHAM ROAD, PAGHAM
EXTENSION TO AGRICULTURAL BUILDING

PROPOSED PHASE 2
Block Plan
April 2012
4311-P-201
1:1000@A3

