


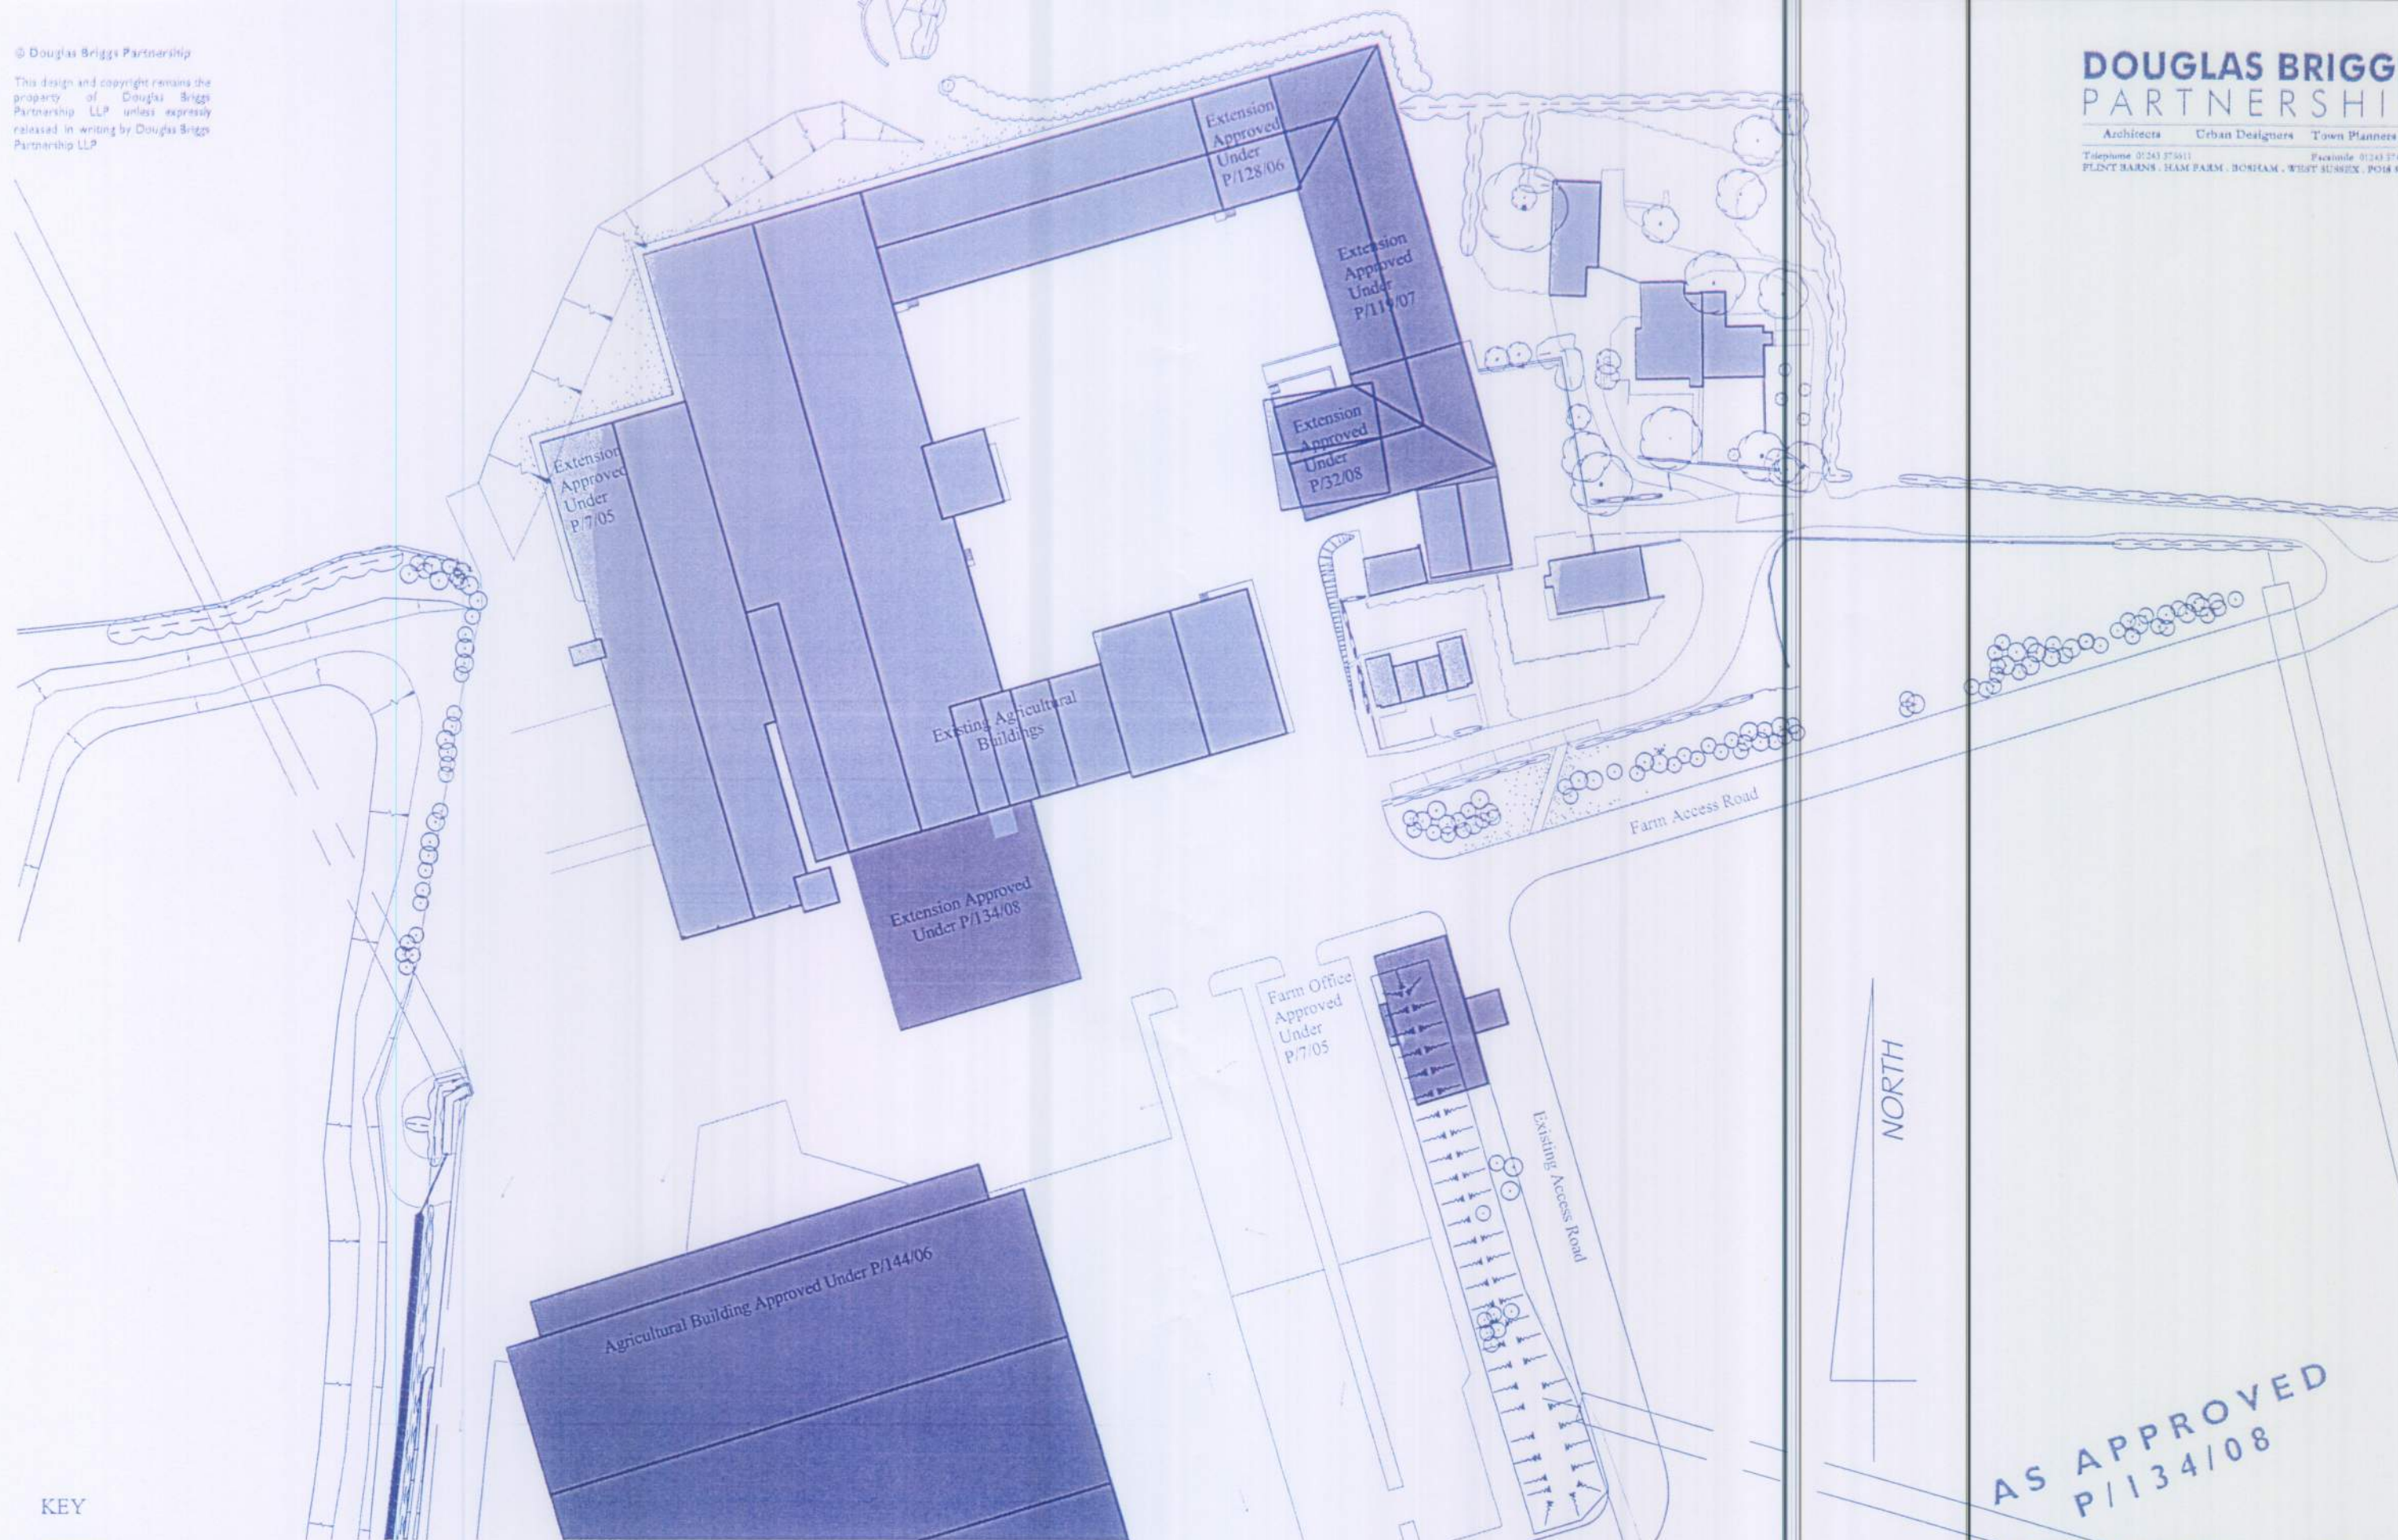

KEY

- EXISTING BUILDINGS
- APPROVED BUILDINGS

SEFTER FARM
PAGHAM ROAD, PAGHAM
EXTENSION TO AGRICULTURAL BUILDING

**AS APPROVED
P/134/08**

APPROVED PHASE I
Block Plan
October 2008
4311-A-101
1:1000@A3

