


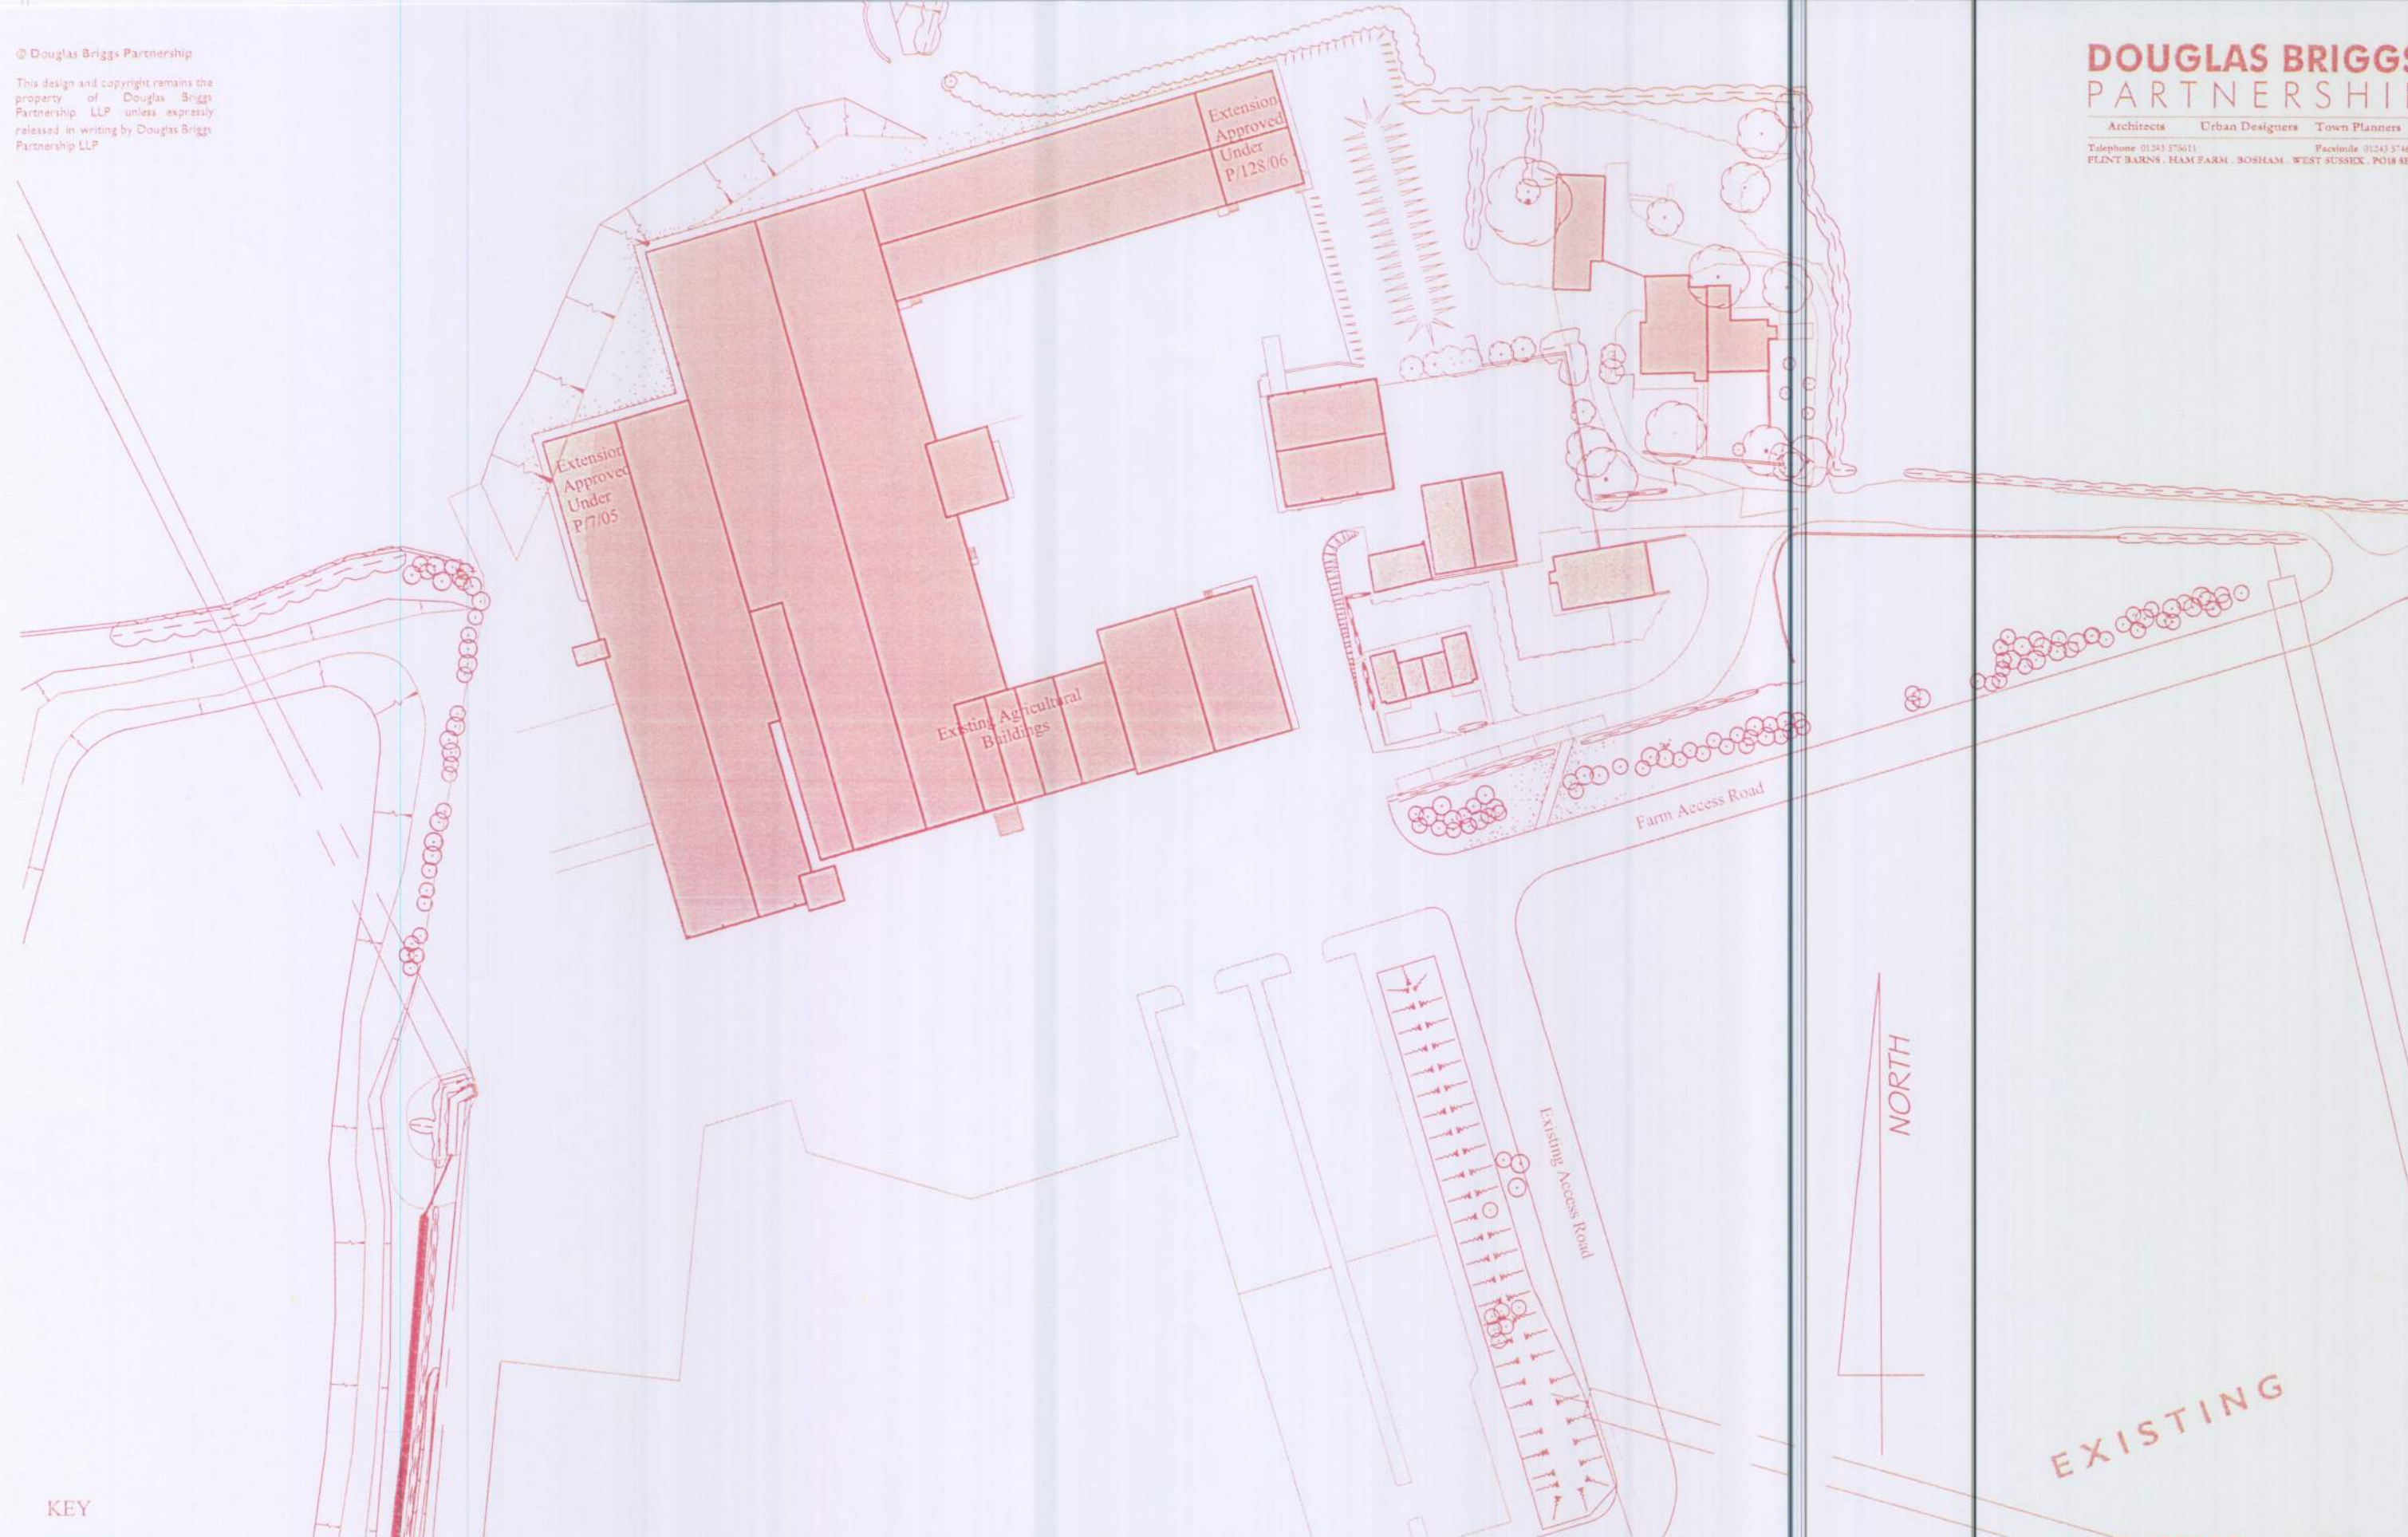

KEY

- EXISTING BUILDINGS
- APPROVED BUILDINGS

SEFTER FARM
PAGHAM ROAD, PAGHAM
ON FARM ANAEROBIC DIGESTER PLANT

EXISTING

EXISTING
Block Plan
October 2008
4311-E-001
1:1000@A3

