



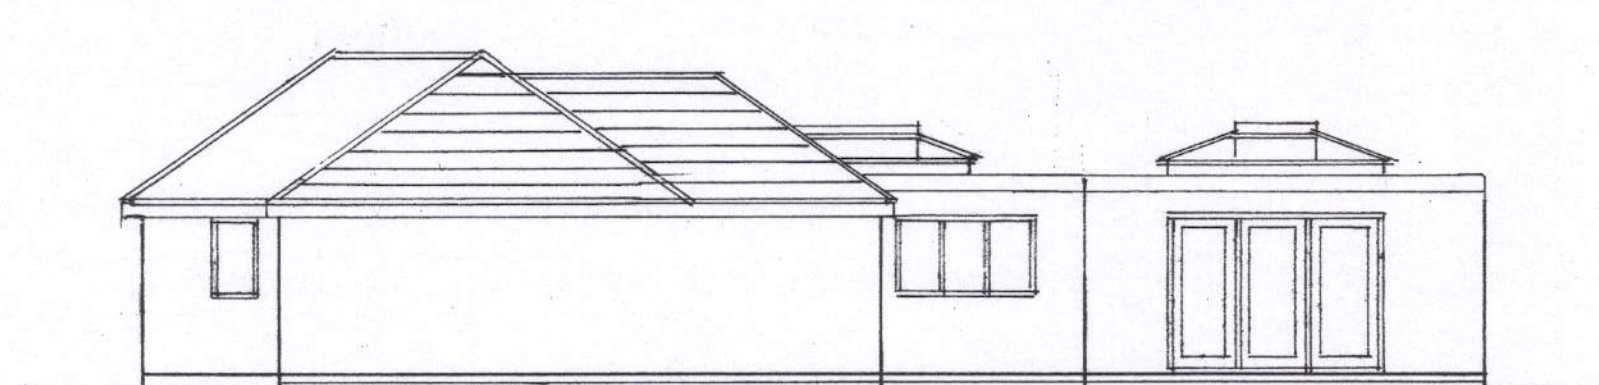


south

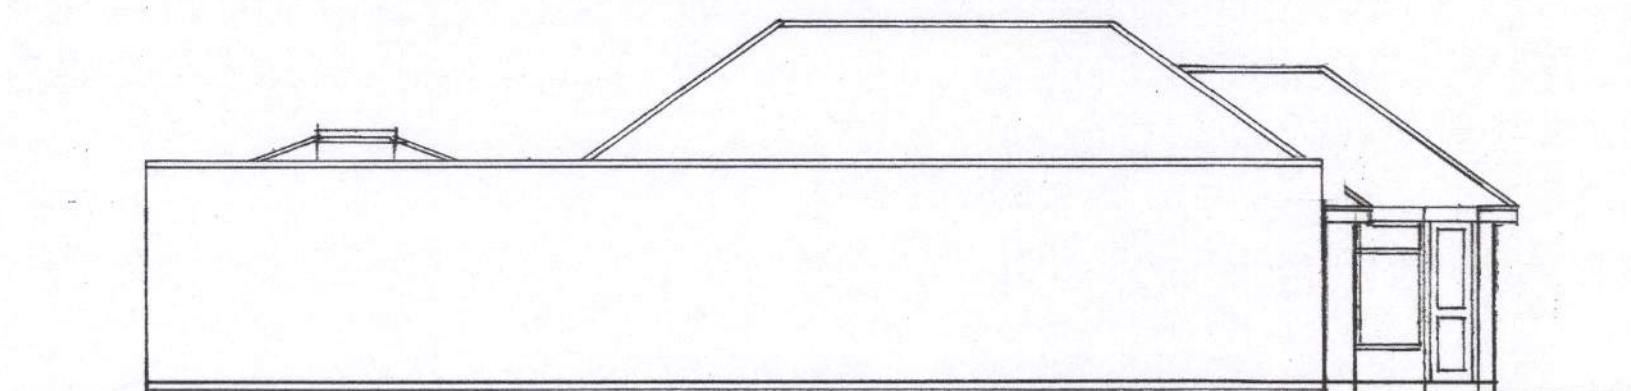

west
1 : 100



north

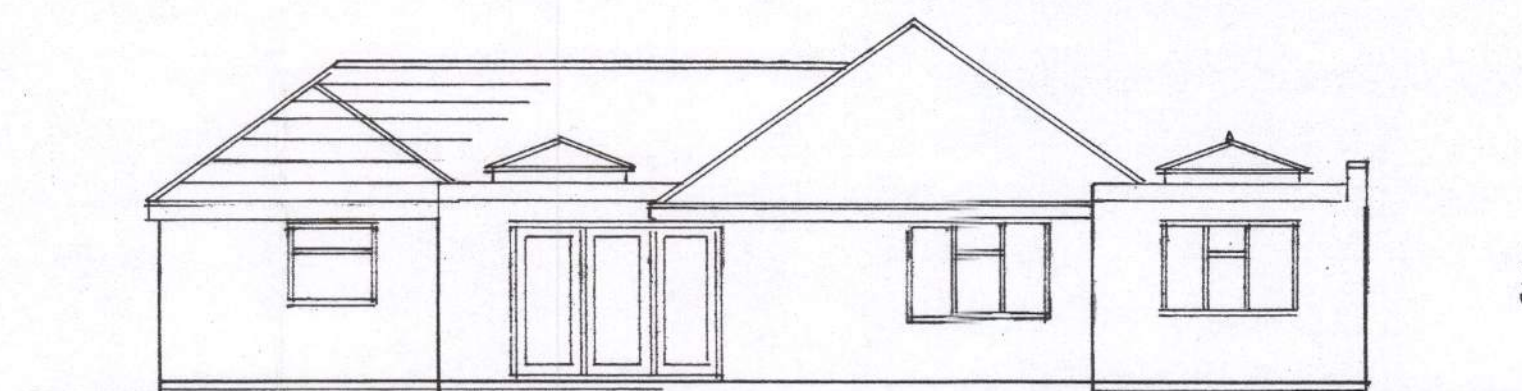

east

3100

Proposed

PROPOSED SINGLE STOREY EXTENSIONS AT 53, CARDINALS DRIVE, PAGHAM
FOR MR. C. PARKER.

sheet 2 a of 3

Bryan Butcher
Rainbow Cottage
Nyetimber Lane
Bognor Regis PO21 3JX
01243 266871
07973 233442
bryan.butcher@btinternet.com
www.bryanbutcher.com