

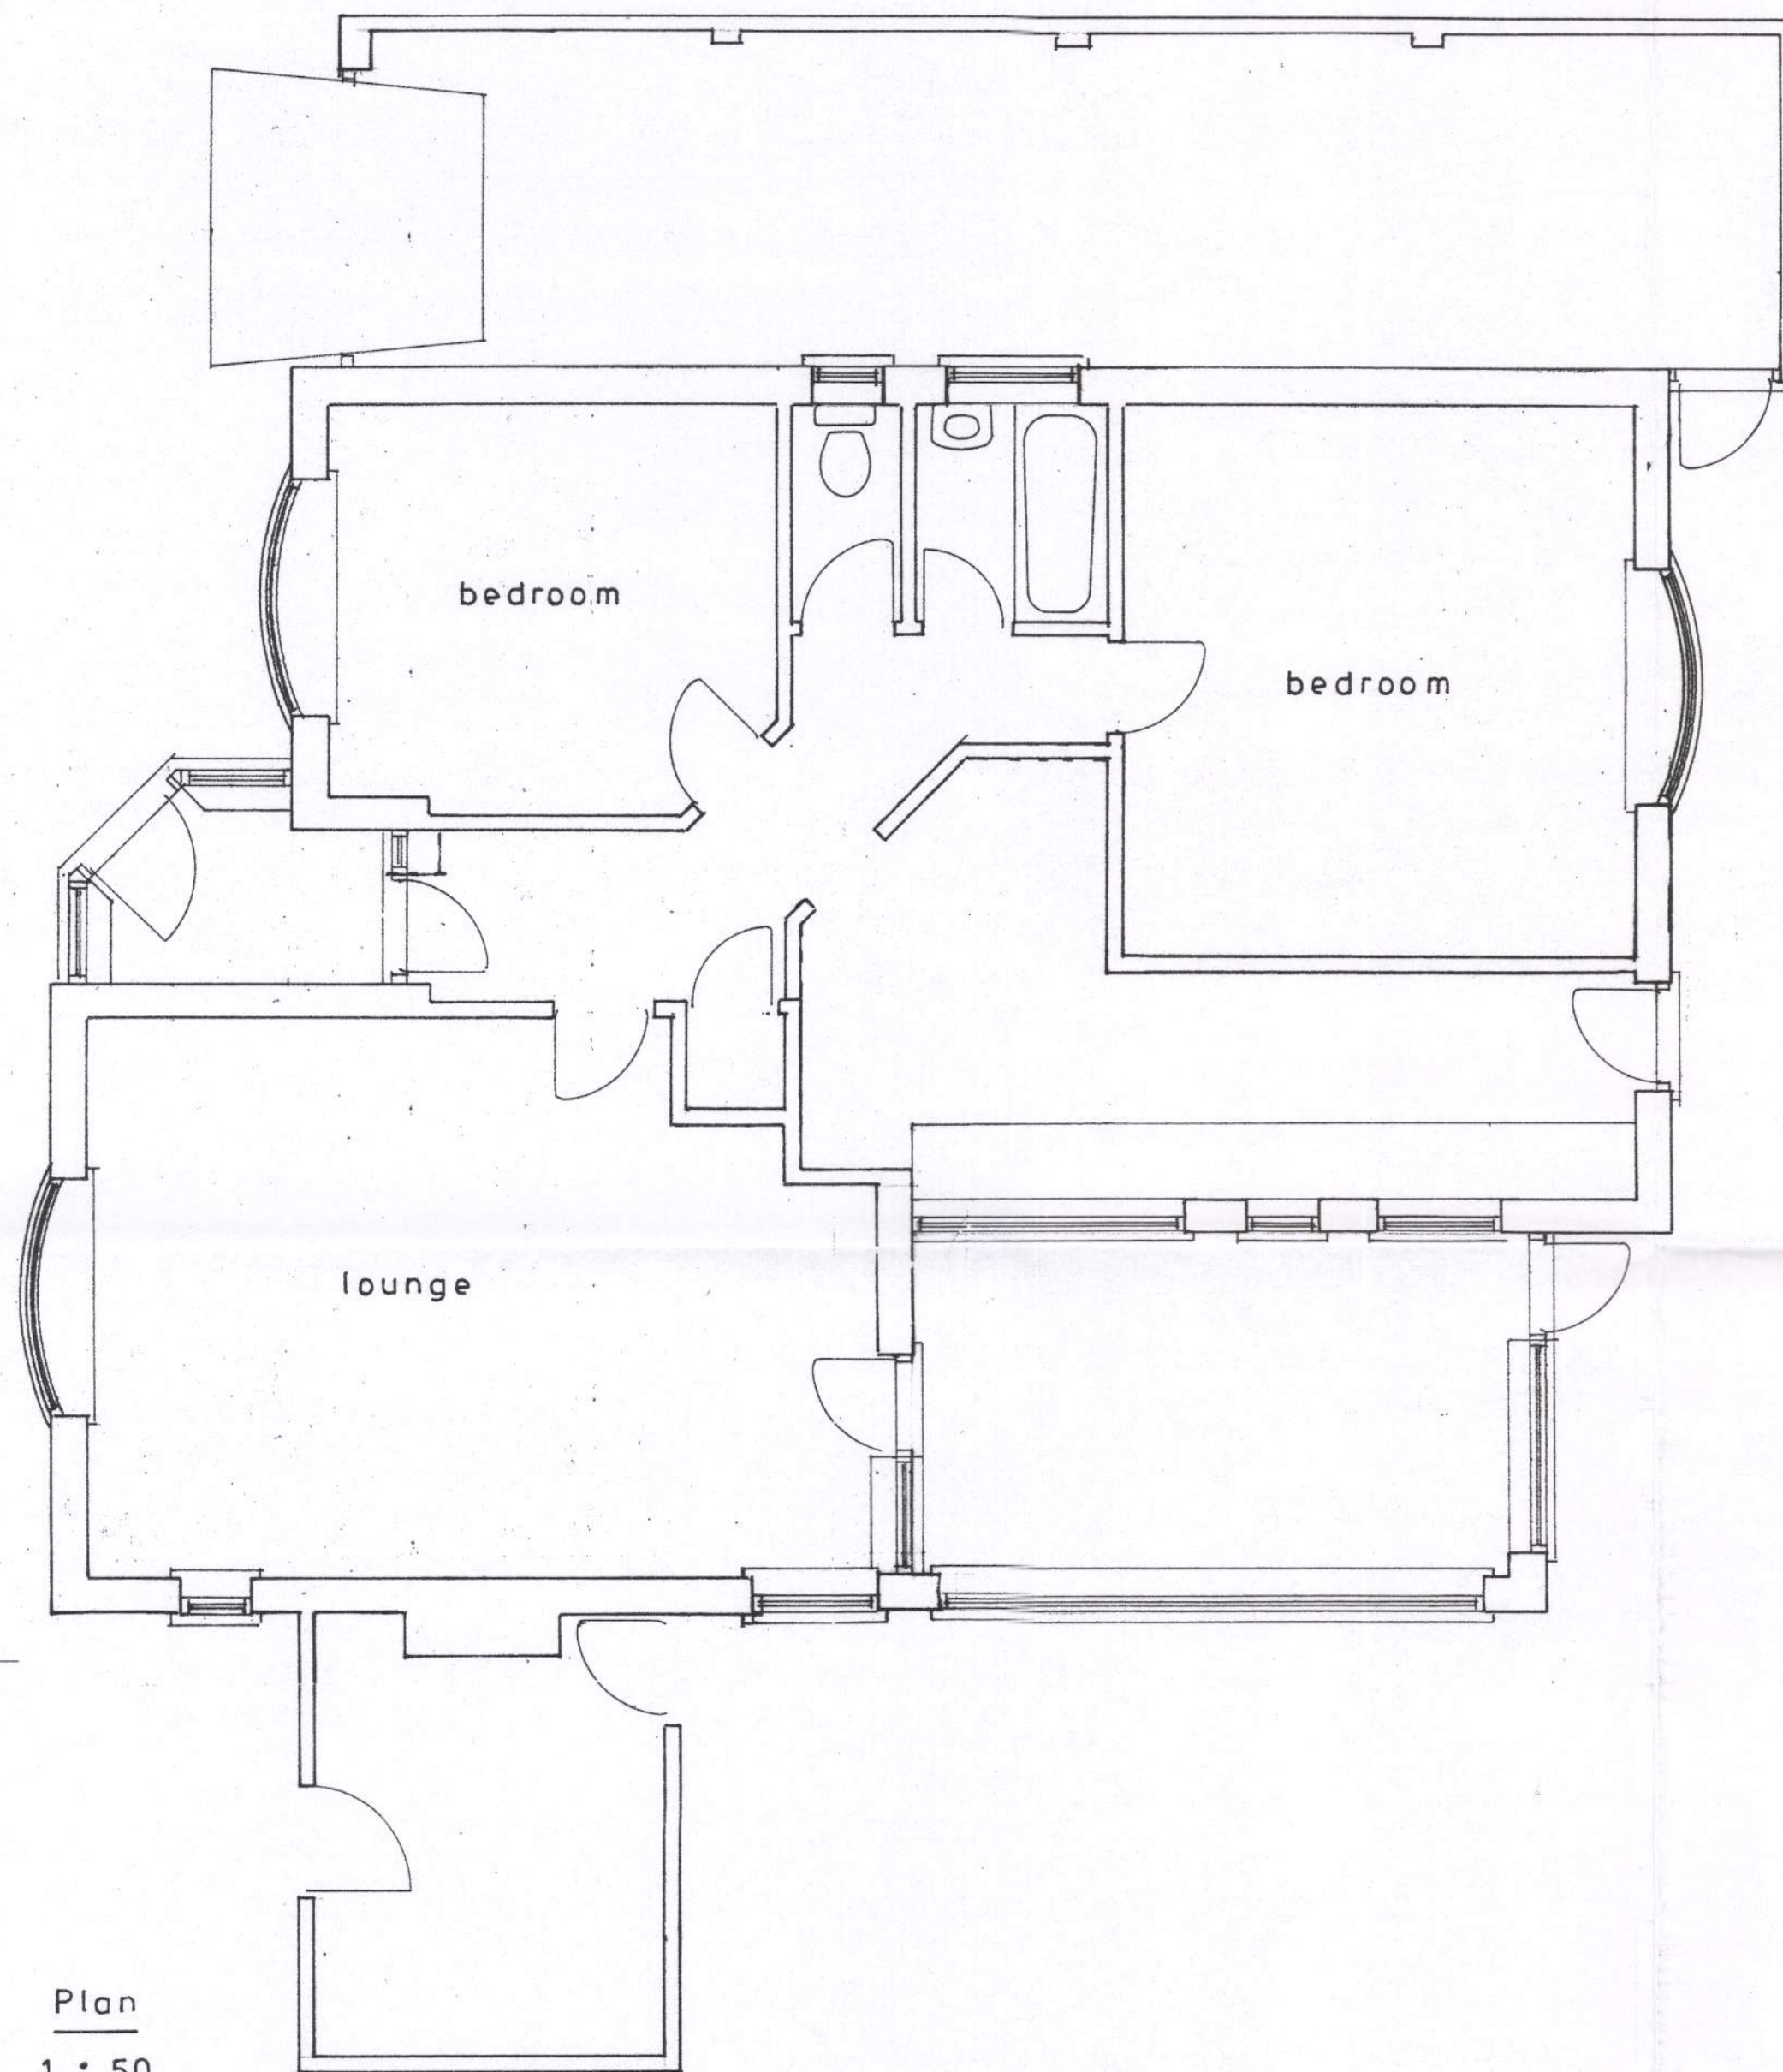


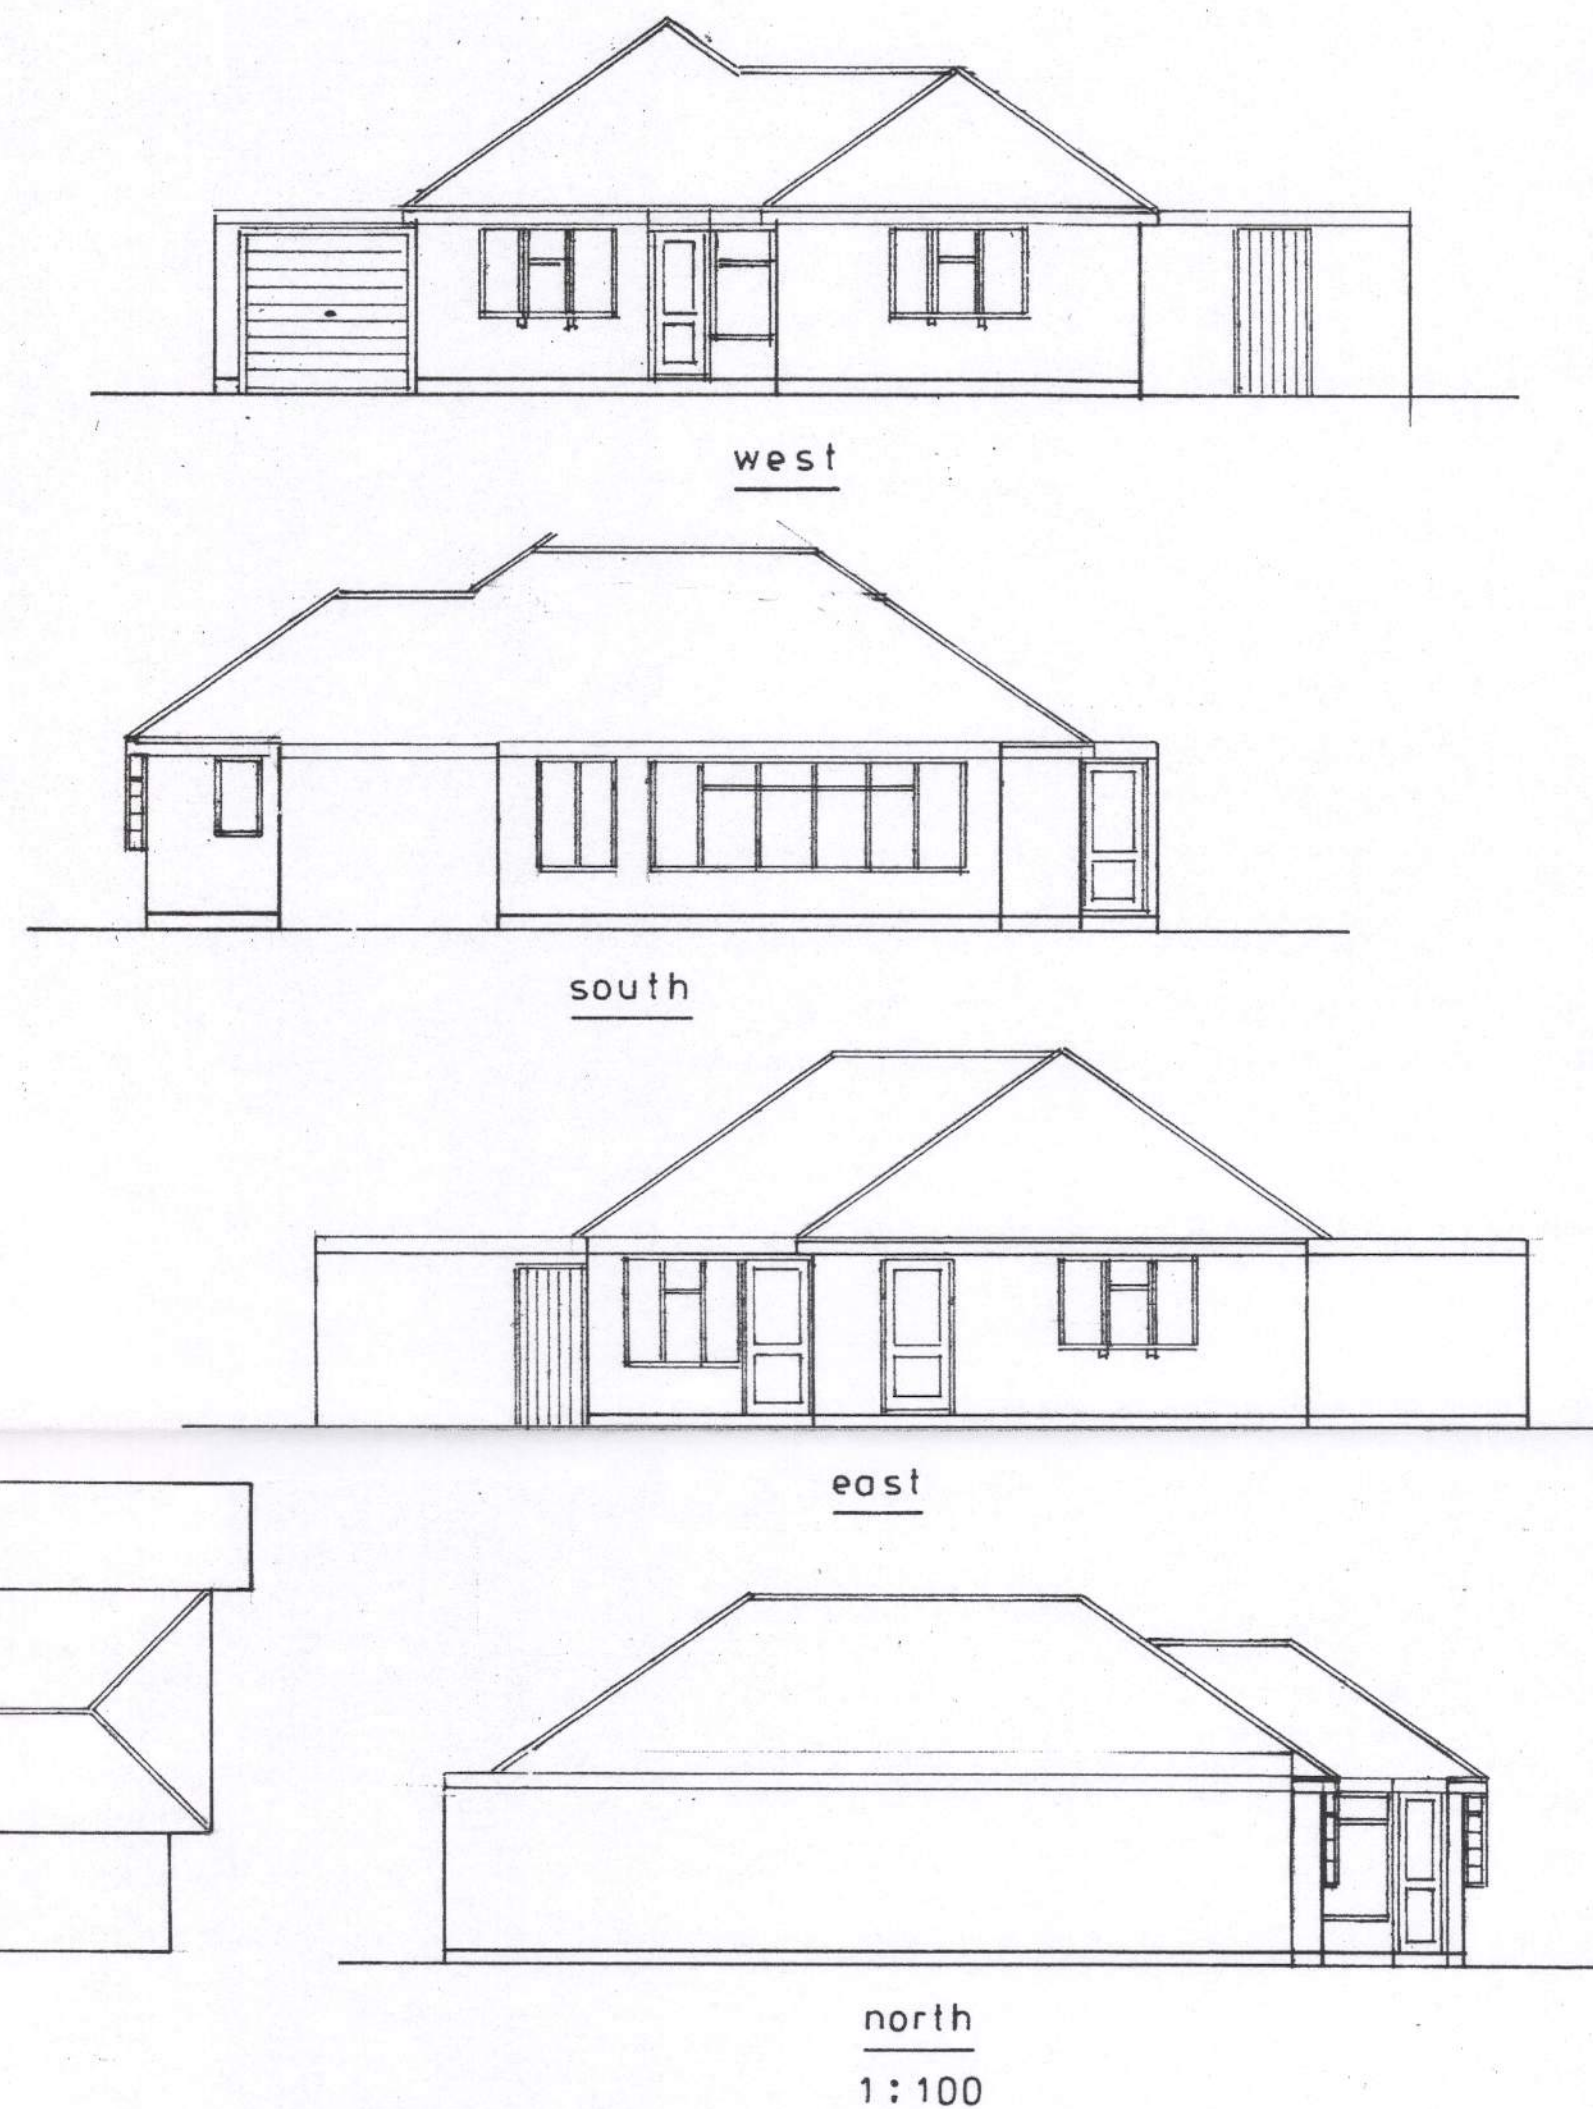

Existing

PROPOSED SINGLE STOREY EXTENSIONS AT 53, CARDINALS DRIVE, PAGHAM
FOR MR. C. PARKER.

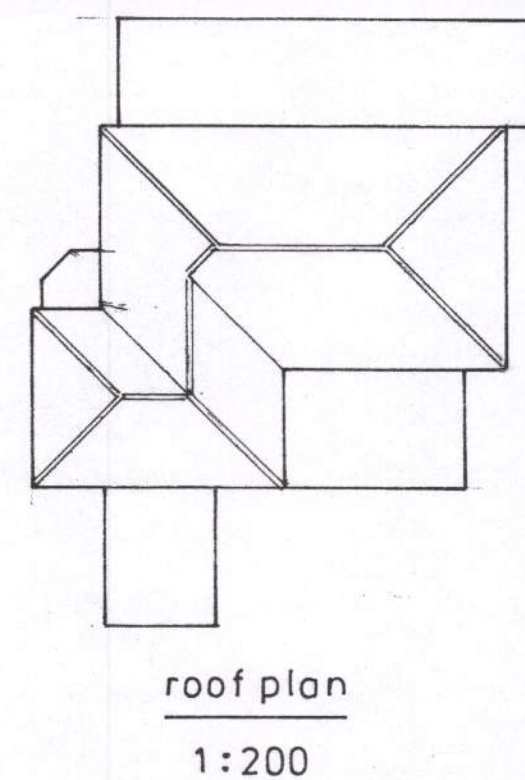

sheet 3 of 3

Bryan Butcher
Rainbow Cottage
Nyetimber Lane
Bognor Regis PO21 3JX
01243 266871
07973 233442
bryan.butcher@btinternet.com
www.bryanbutcher.com