



Marley Cedral cement board cladding.
Colour: Grey Code: C05

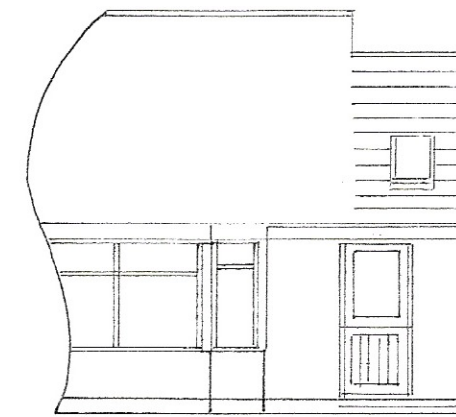

south
1 : 100

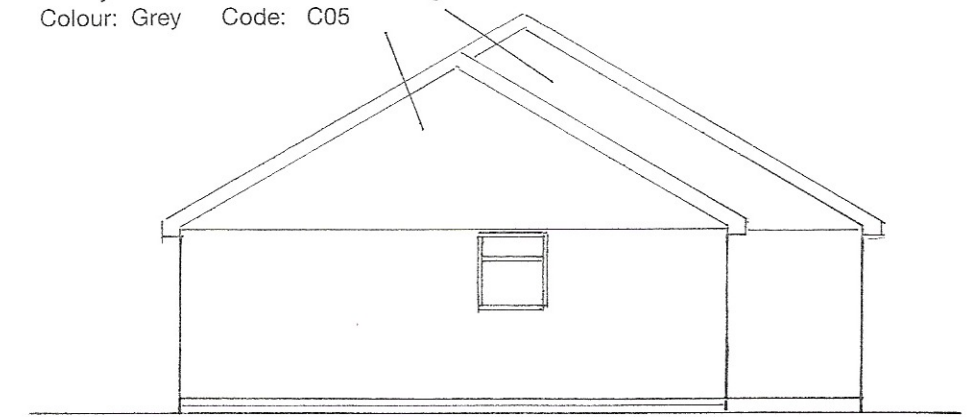


east




north

Roof tiles to match existing.

Facing brickwork to match existing.

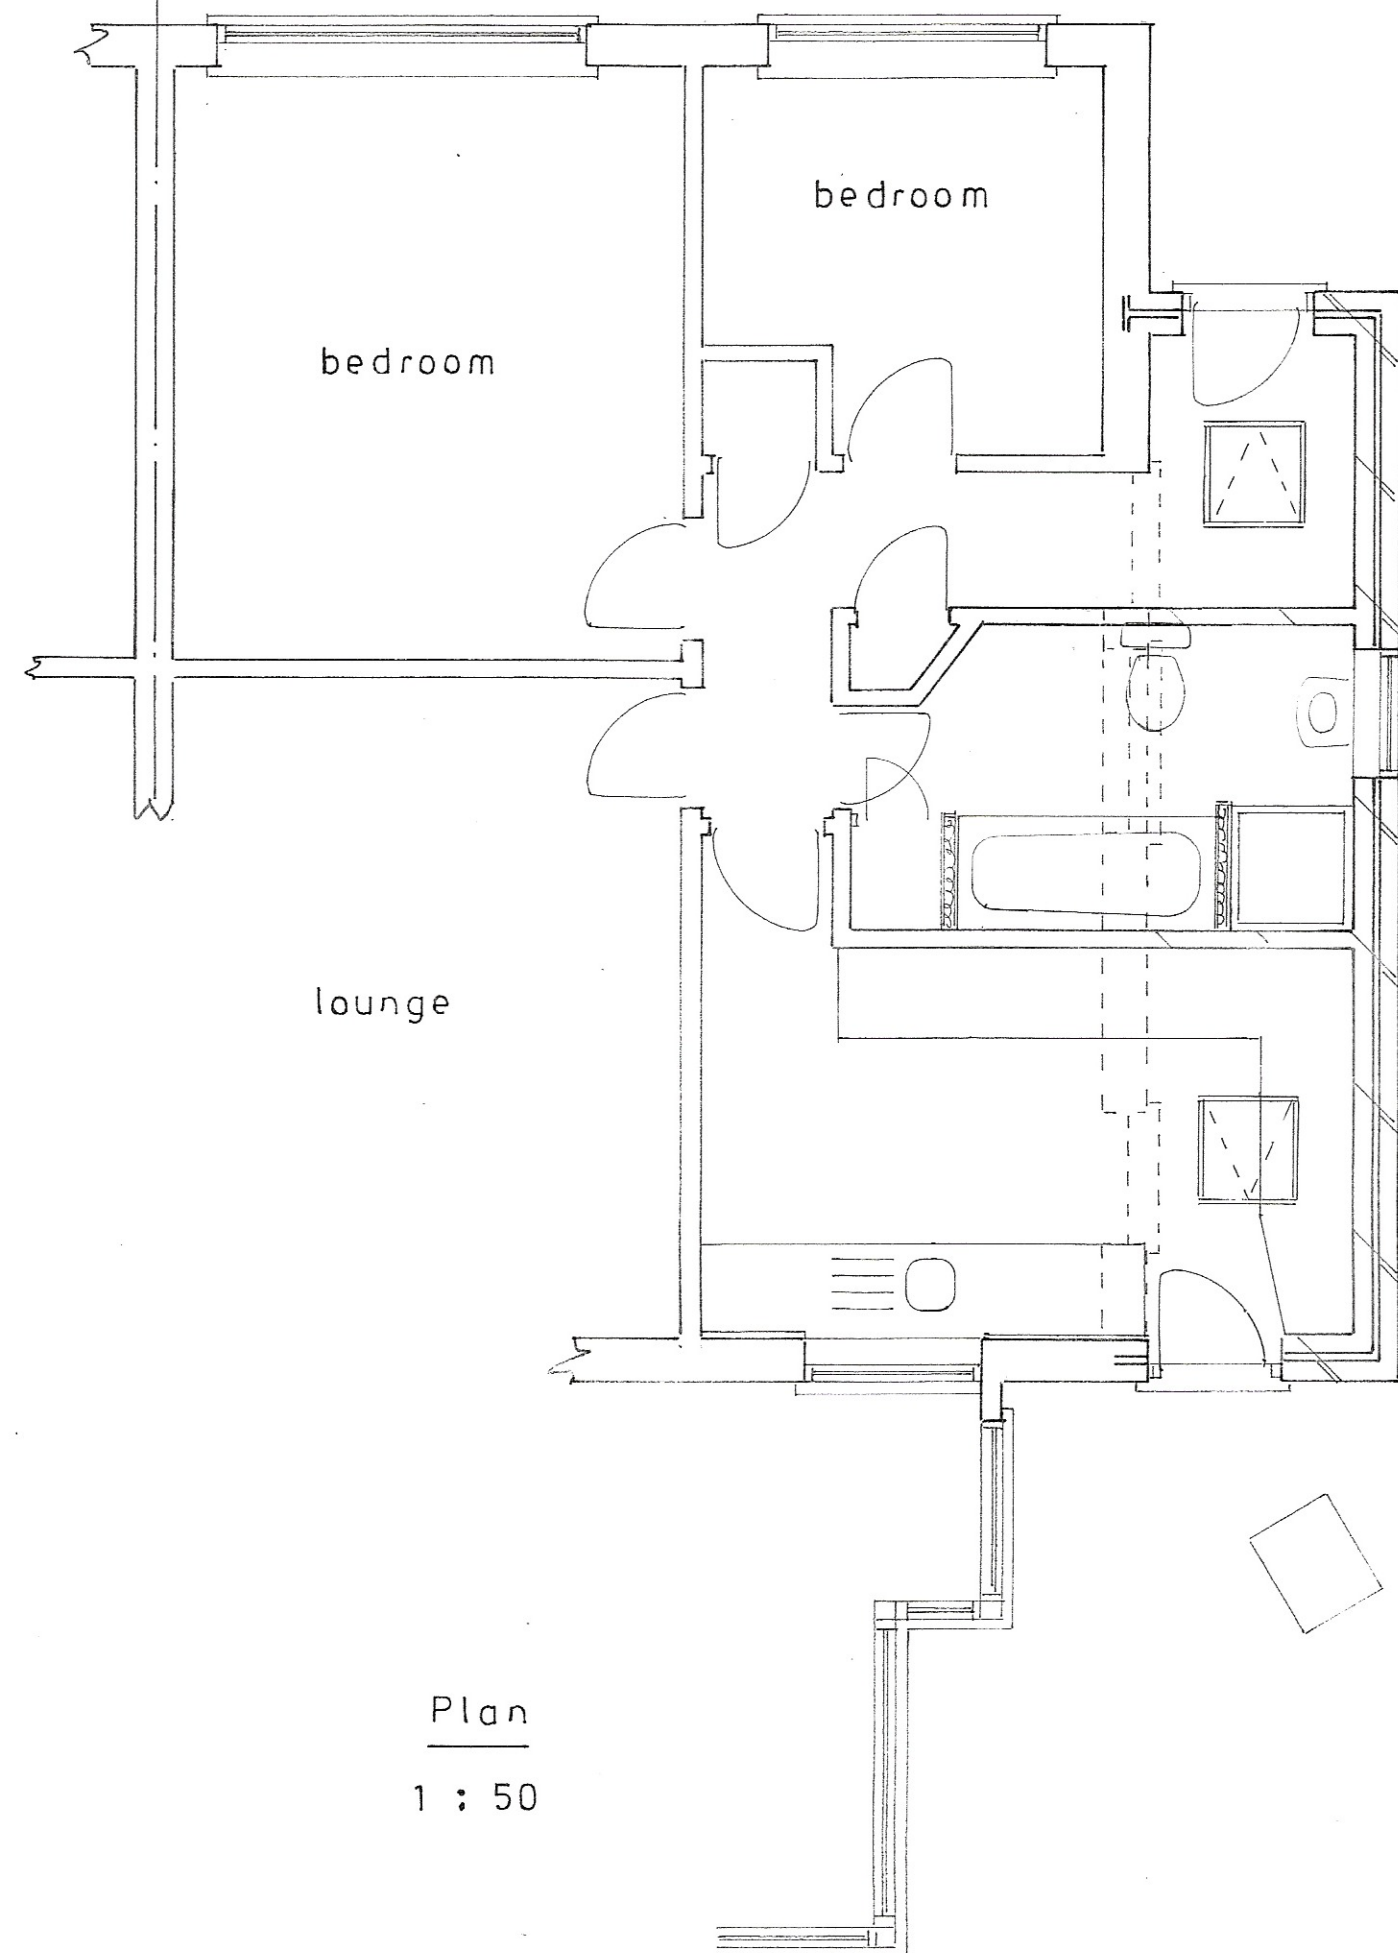

Plan
1 : 50

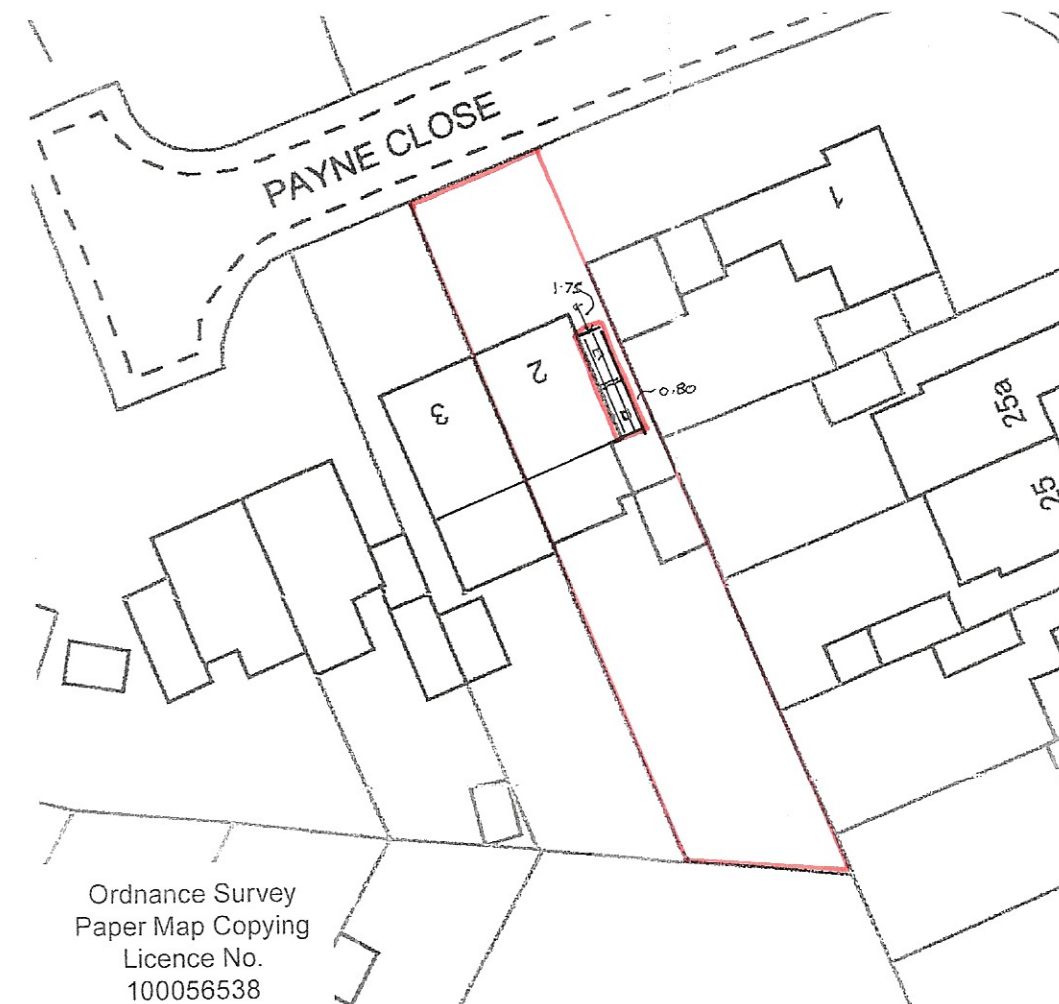

Ordnance Survey
Paper Map Copying
Licence No.
100056538

site plan
1 : 500



location plan
1 : 1250

sheet 1 of 2

Proposed

PROPOSED SINGLE STOREY EXTENSION AT 2, PAYNE CLOSE, PAGHAM
FOR MR. & MRS. ATLEE.

Bryan Butcher
Rainbow Cottage
Nyetimber Lane
Bognor Regis PO21 3JX
01243 266871
07973 233442
bryan.butcher@btinternet.com
www.bryanbutcher.com