


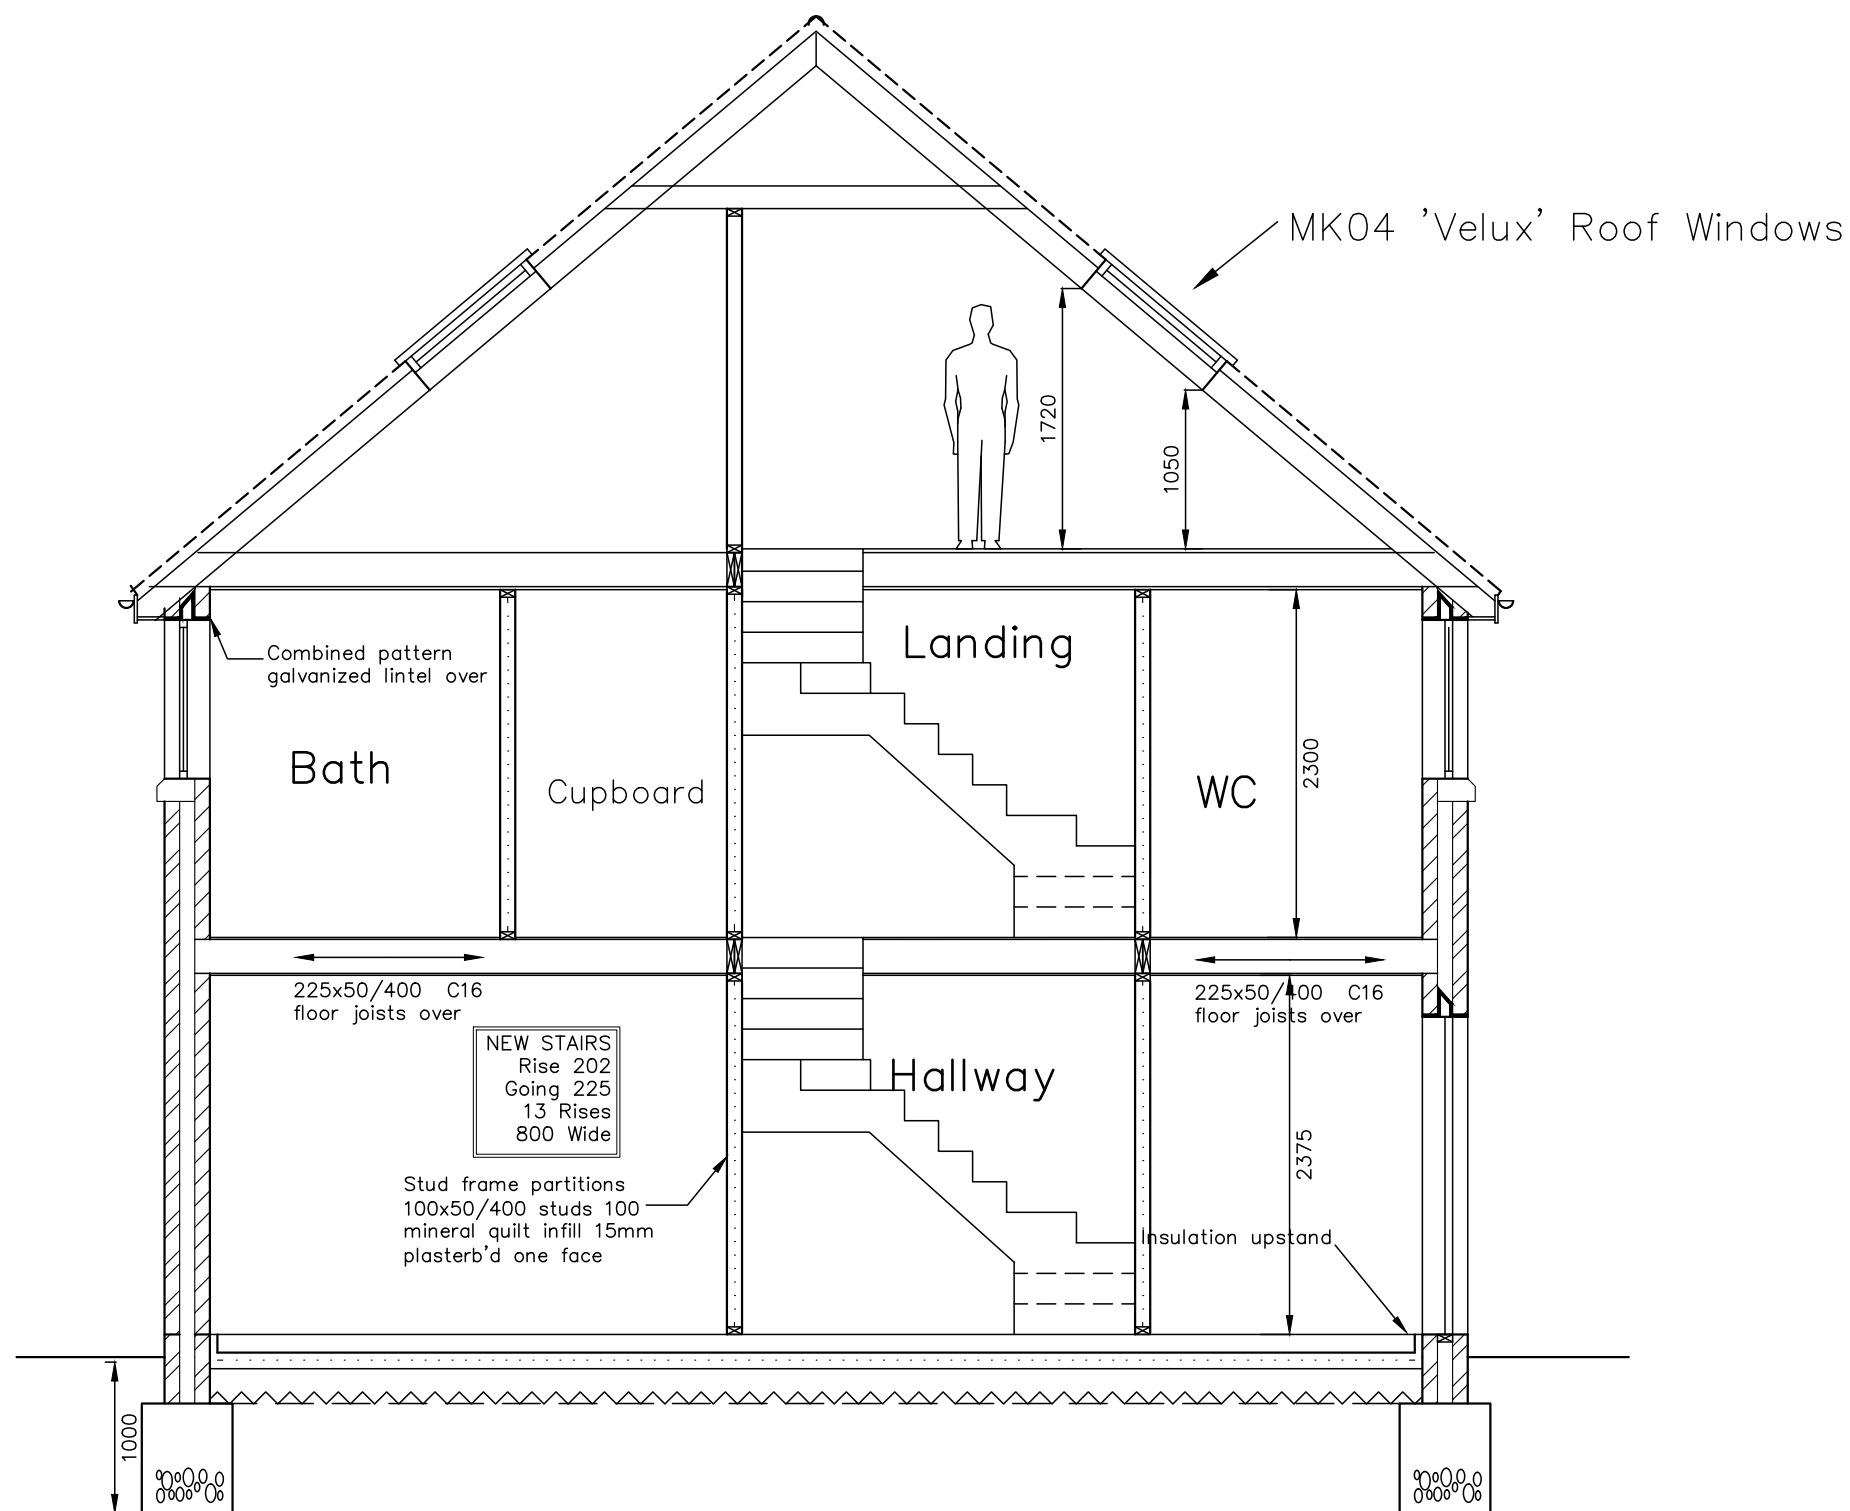

Land Adjacent,
7 Webb Close,
Pagham, Bognor,
PO21 4XB

Section A-A

CAD

Critchley Architecture And Design
Contact: 02392 474 919 | info@caad.online

The Old Brewery, 15E South Street, Havant, PO9 1BU

Revisions

- a) Note/Date/Initial
- b)
- c)
- d)

Scale A1=1:25, A3=1:50
Drawn JGF/SAR
Date 21/01/17

17017-601⁰

20m

40m

60m

80m