



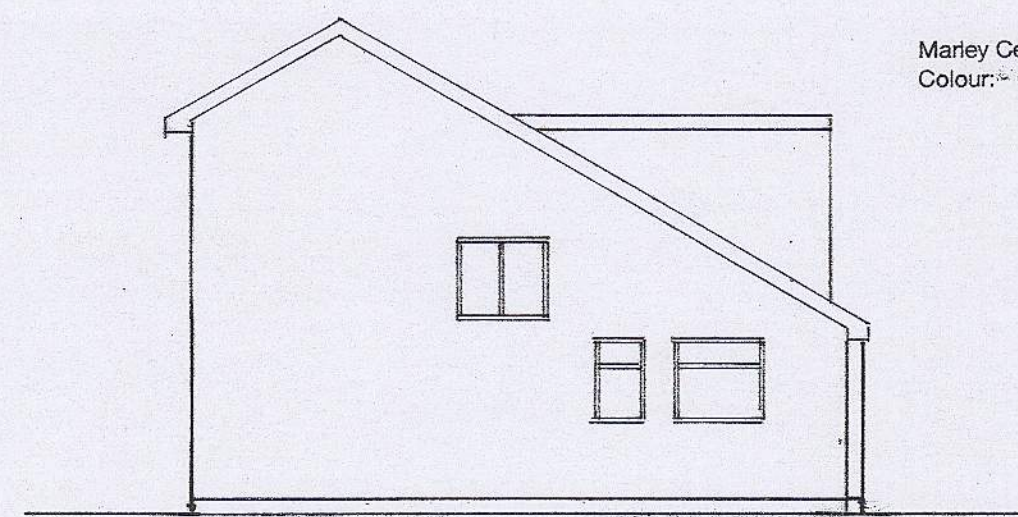


east

Marley Cedar cement boarding.
Colour: Grey Green Code: 06

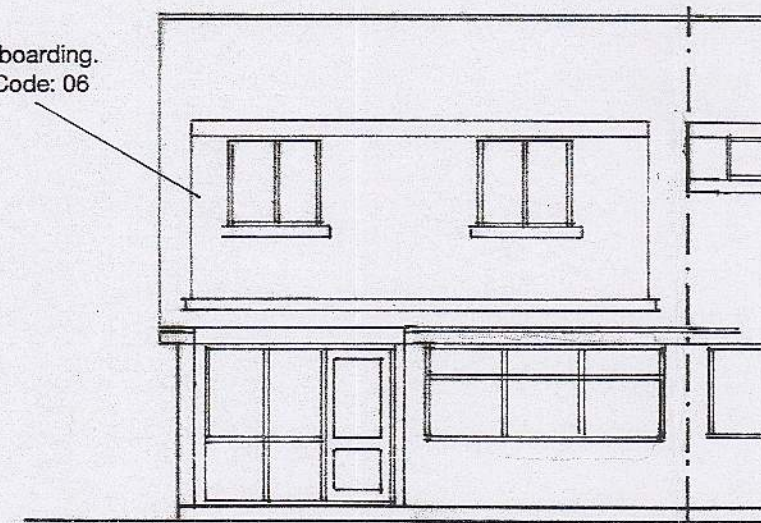

north
1 : 100

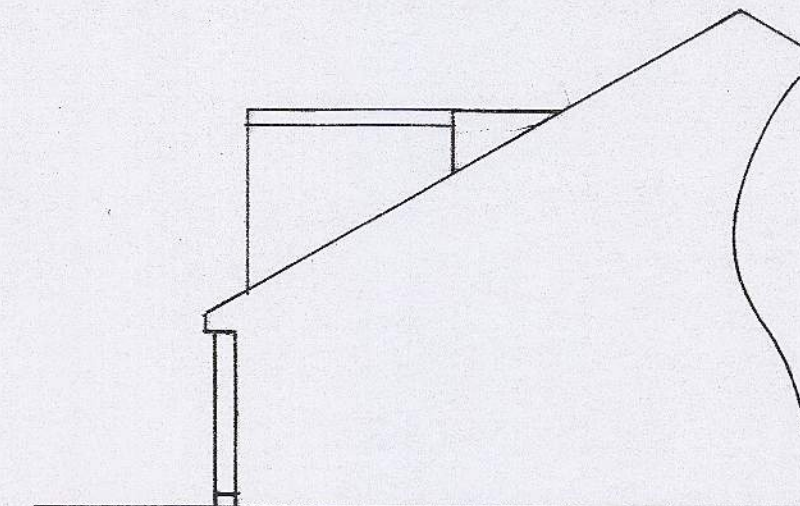


west



location plan


1 : 1250

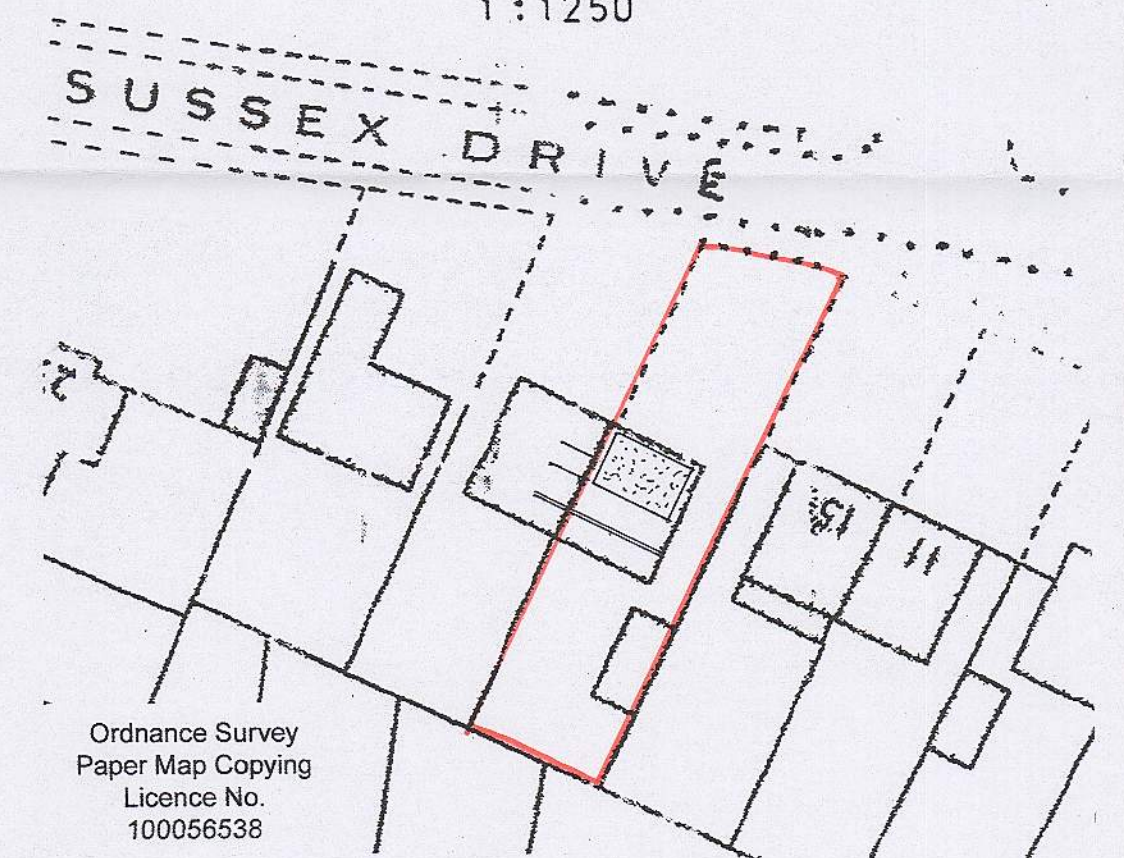

block plan

1 : 500

Ordnance Survey
Paper Map Copying
Licence No.
100056538

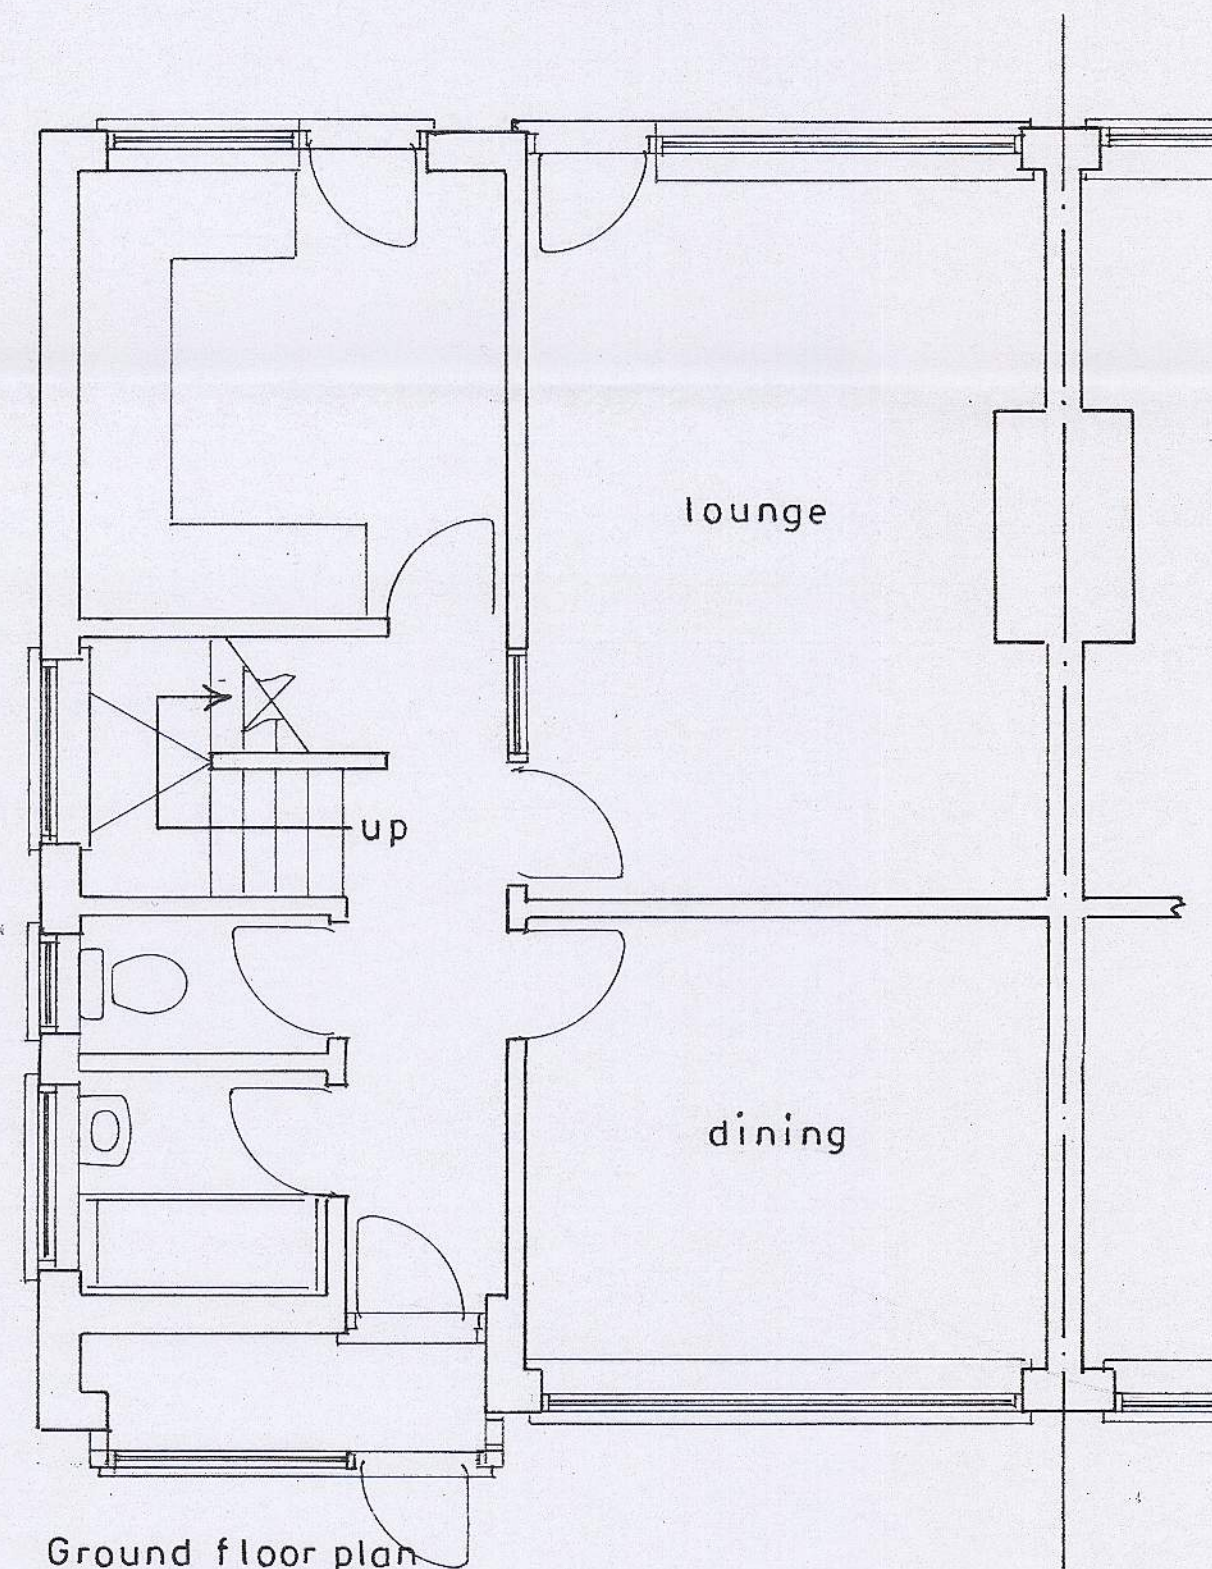

Ground floor plan

1 : 50

PROPOSED DORMER PROJECTION AT 17, SUSSEX DRIVE, PAGHAM FOR MRS. C. SMITH

Proposed

sheet 1 of 3

Bryan Butcher
Rainbow Cottage
Nyetimber Lane PO21 3JX
Bognor Regis
01243 266871
07973 233442
bryan.butcher@btinternet.com
www.bryanbutcher.com