


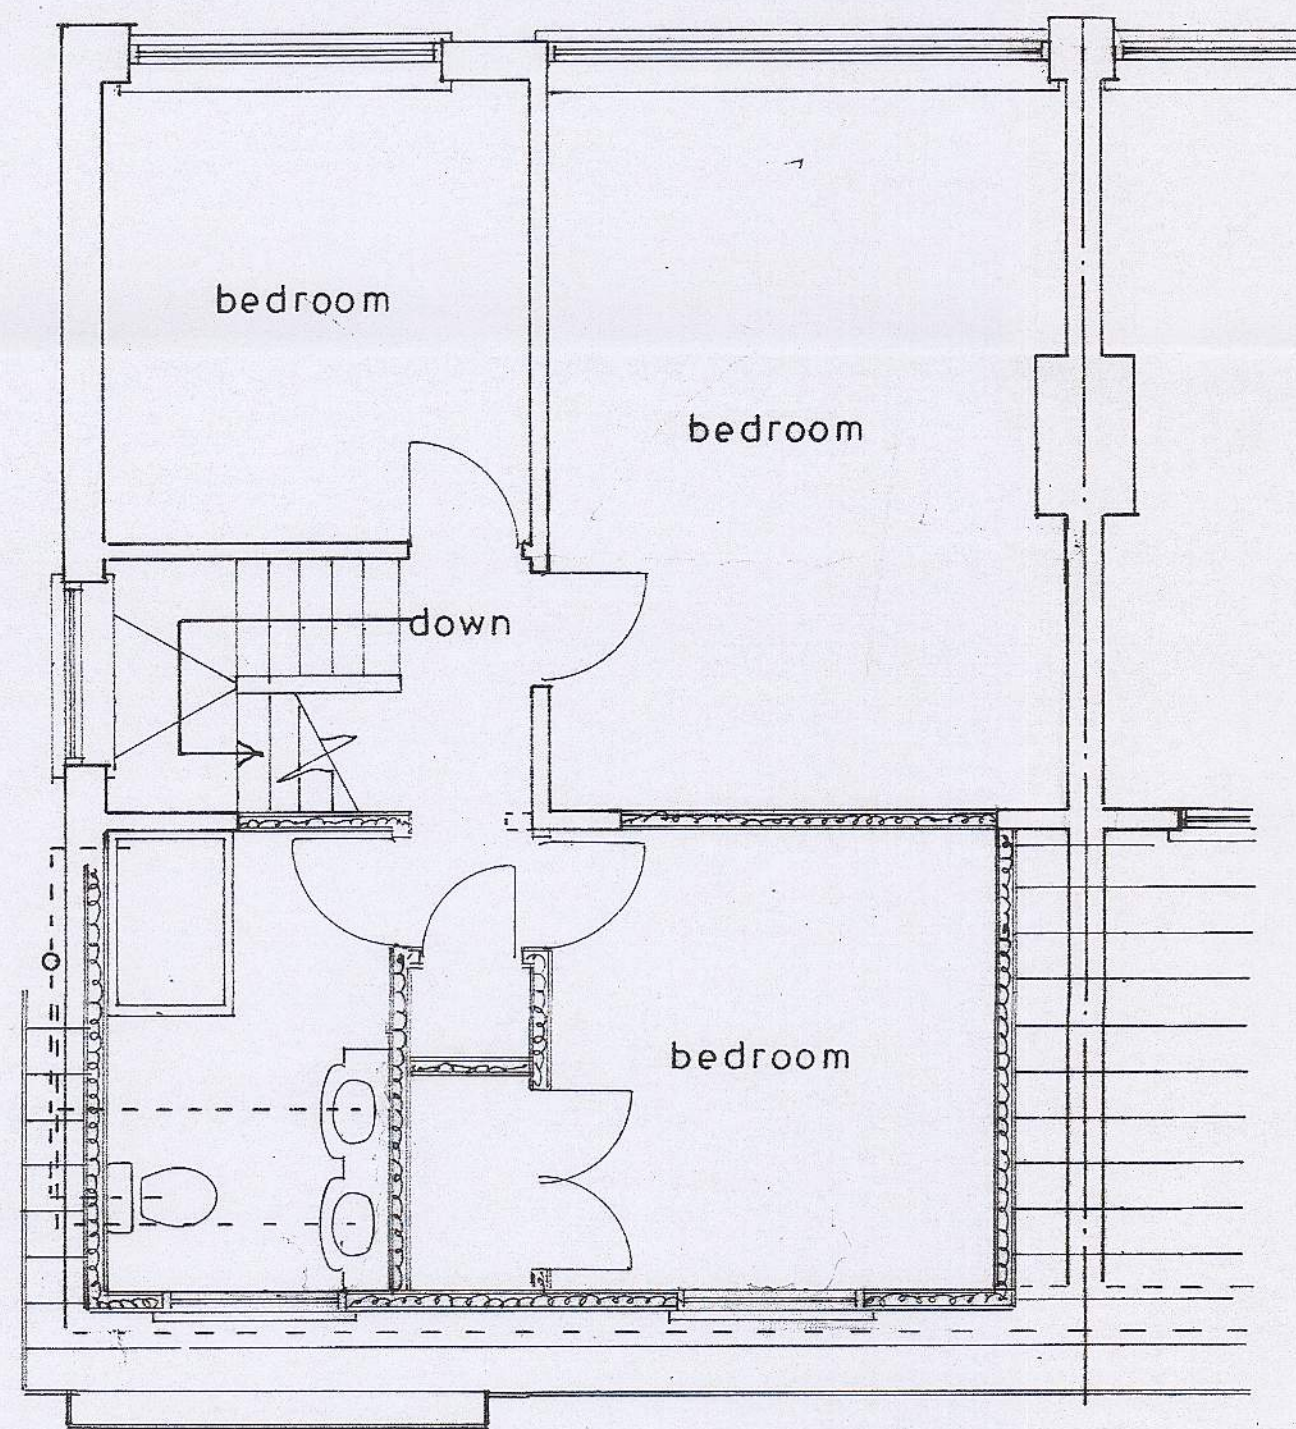

1st floor plan

1 : 50

Proposed

PROPOSED DORMER PROJECTION AT 17, SUSSEX DRIVE, PAGHAM FOR MRS. C. SMITH

sheet 2 of 3

Bryan Butcher
Rainbow Cottage
Nyetimber Lane
Bognor Regis PO21 3JX
01243 266871
07973 233442
bryan.butcher@btinternet.com
www.bryanbutcher.com