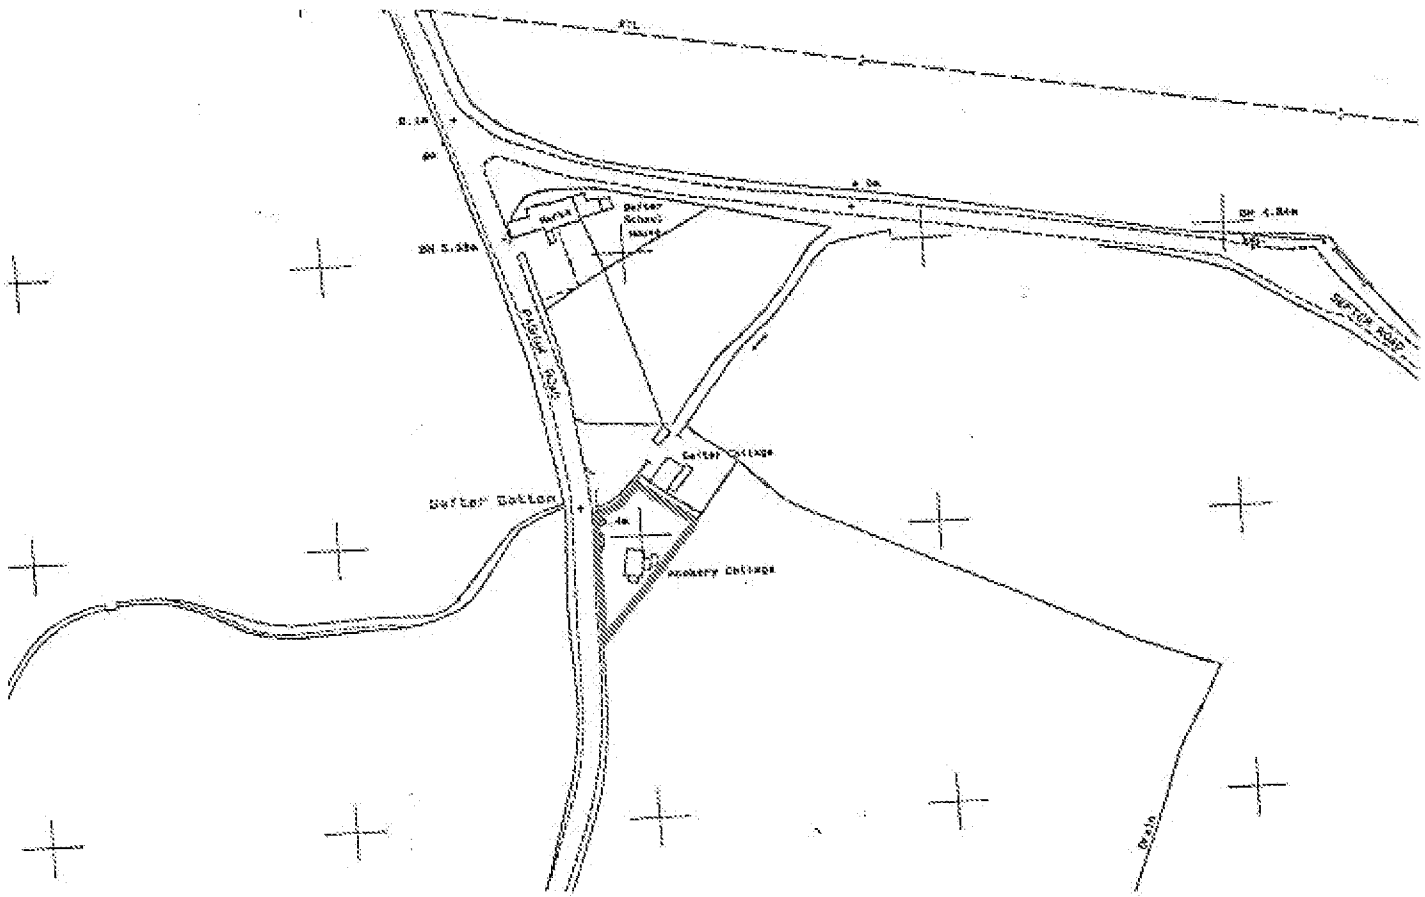


NOTES:
Rev A: North added
Rev B: Scaling corrected

Proposed modifications
to Rookery Cottage
Drawing No 8B
Location Plan
by ALB Dated 26/03/14
Scale 1:2500 Plot at A4