


NOTES:

Only neighbour is
Sefter Cottage on North Boundary
South East boundary to fields
West boundary to Pagham Road

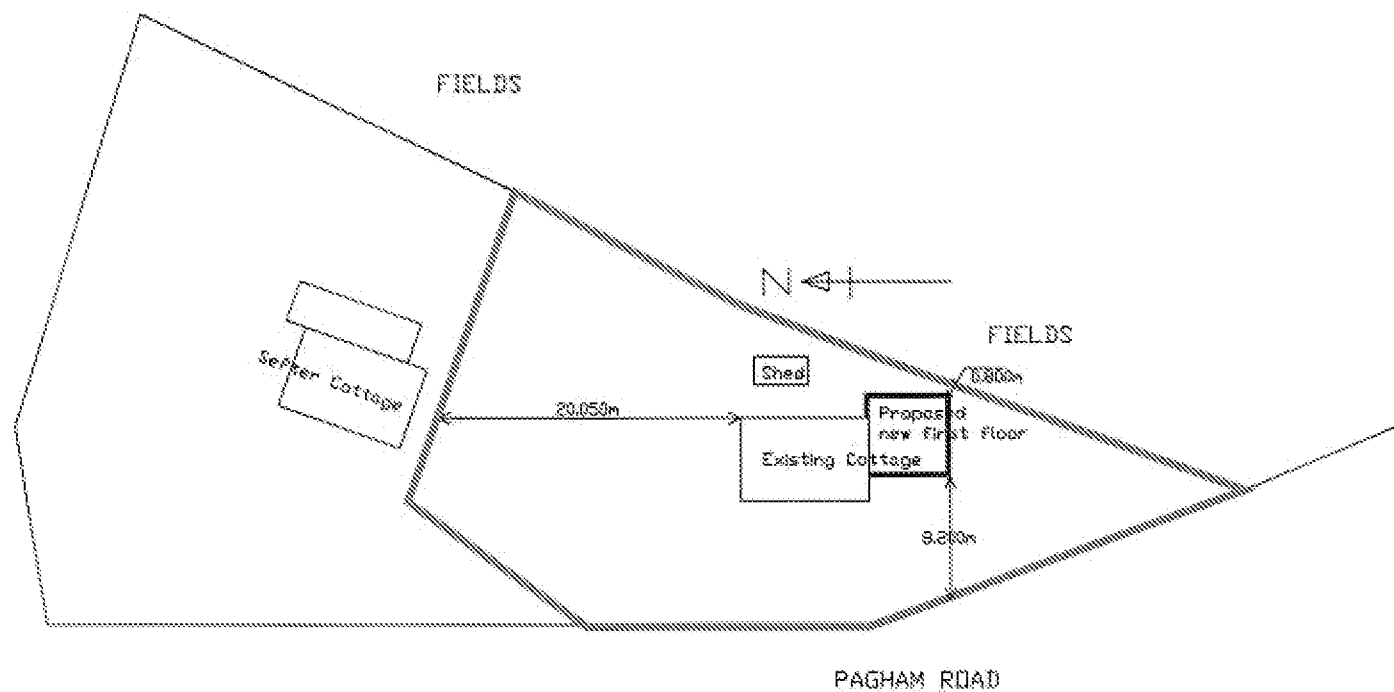

Proposed modifications
to Rookery Cottage
Drawing No 9
Block Plan incl neighbours
by ALB Dated 24/03/14
Scale 1:500 Plotted at A4