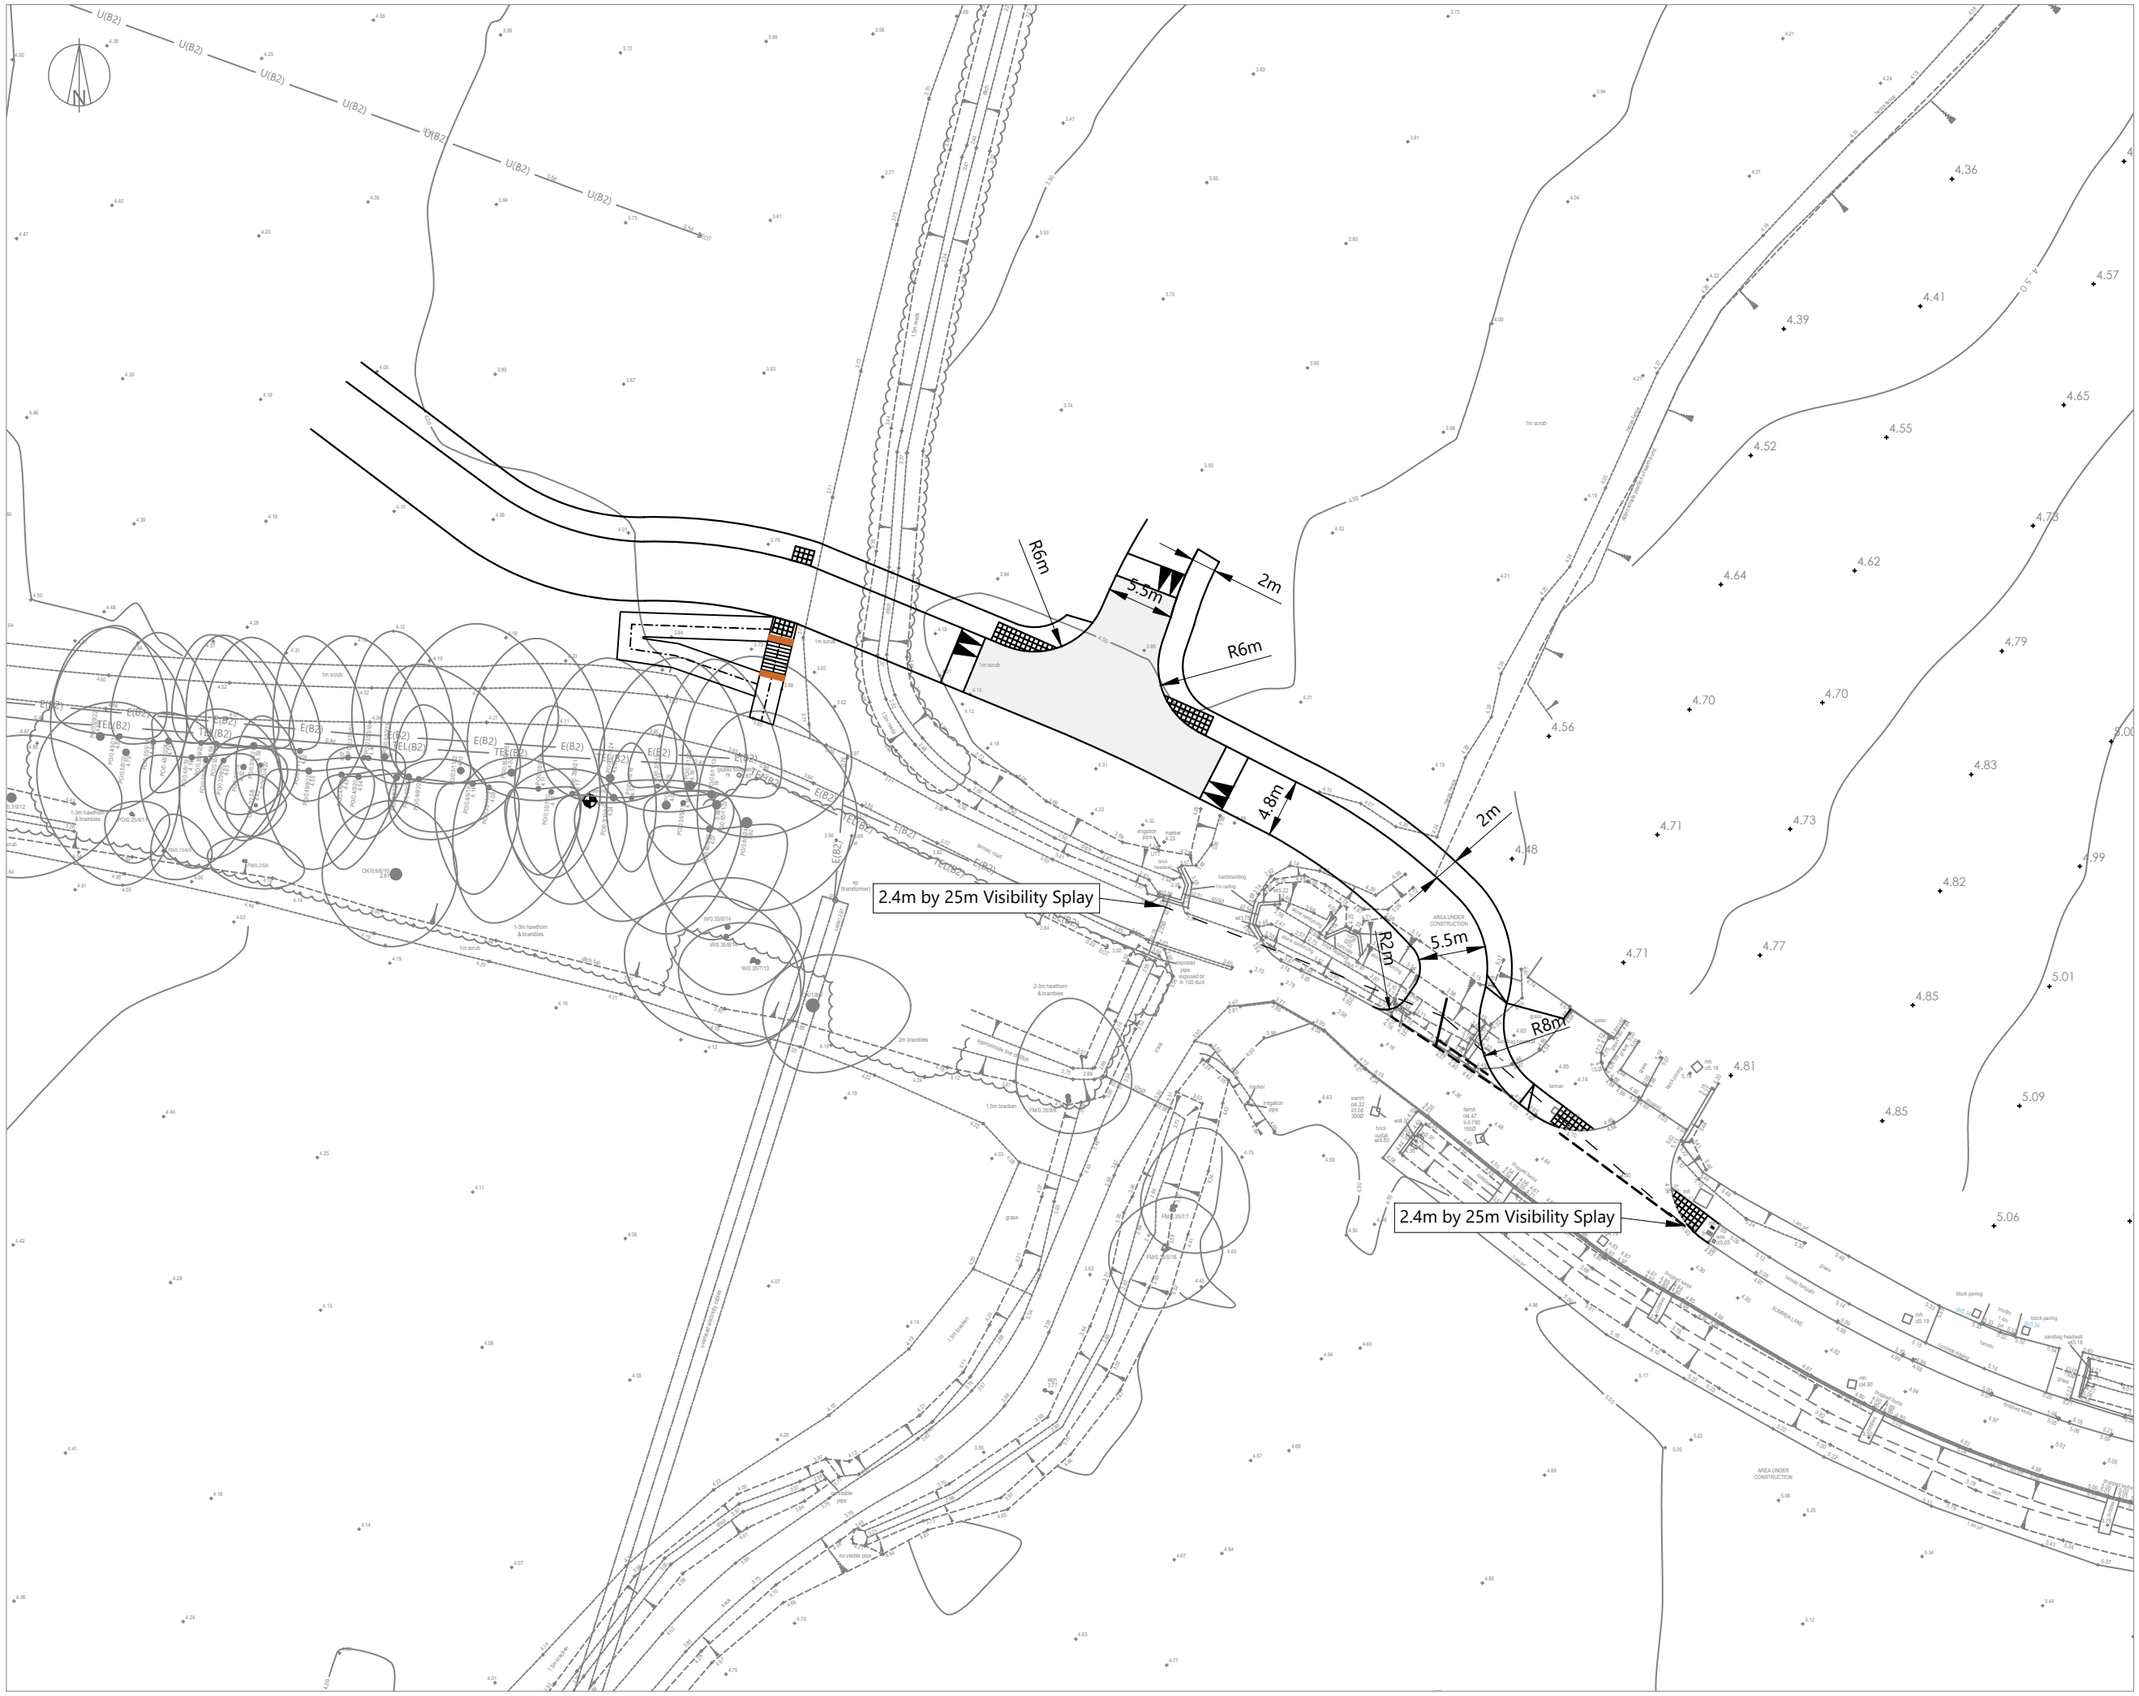


NOTES:

© Crown copyright and database rights 2026 OS Licence AC0000855217.

Drawing based on Topographical Survey ref 657PG02H Topo & Utility Survey - Sheets 1-2, received 12/12/25 dated April 2025

and GTA plan ref 13226_SK100 Phase 4B access option B rev 2, received 10/12/25

ISSUE	REASON FOR REVISION	BY	DATE

PROJECT:

LAND TO THE NORTH OF SUMMER LANE, PAGHAM
120 DWELLINGS

CLIENT:

NORTHGATE PROPERTIES

PROJECT REF:	DRAWING NUMBER:	SCALE (AT A3):
2607	01	1:500

SHEET NUMBER:

SHEET NUMBER 2 OF 2

SCALE BAR:

0m 5m 10m 15m 20m

HighgateTransportation
www.highgatetransportation.co.uk
First Floor, 43-45 Park Street
Bristol BS1 5NL
01179 349 121

© Highgate Transportation Limited

TITLE:

PROPOSED ACCESS ARRANGEMENT FROM SUMMER LANE

DATE:	DRAWN BY:	CHECKED:
02/02/26	JT	FB