


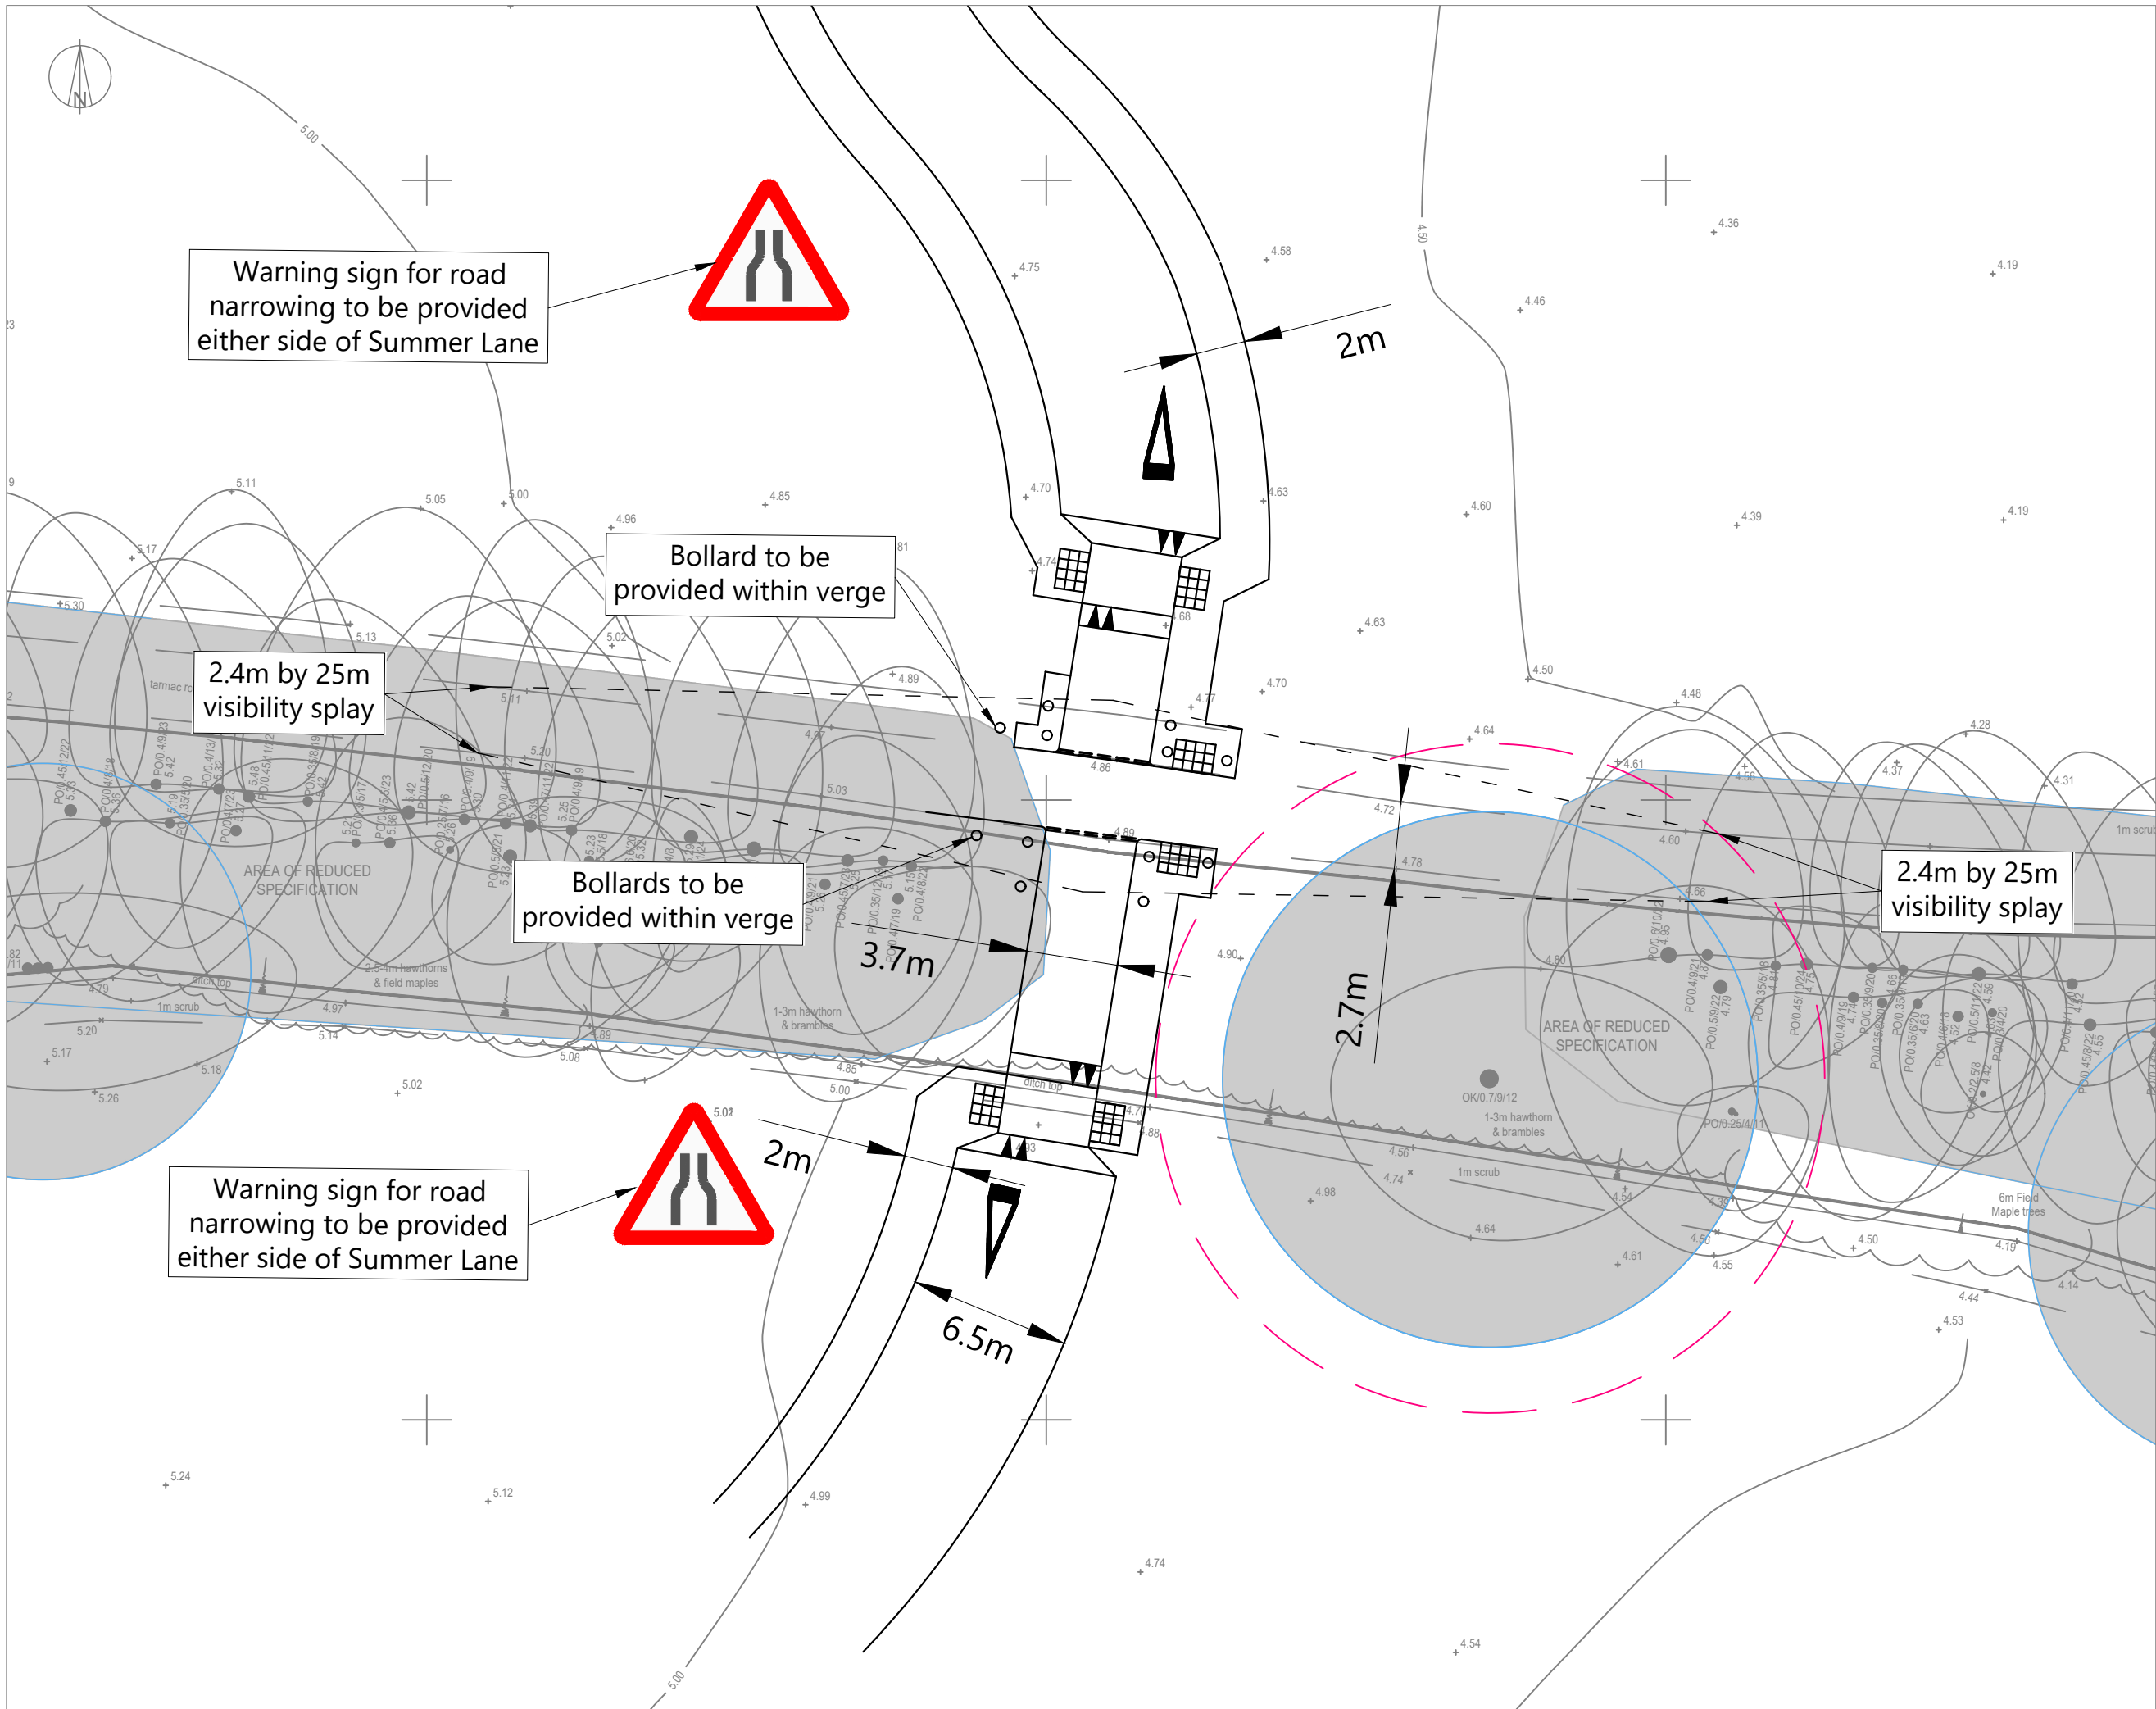

NOTES:

© Crown copyright and database rights 2026 OS Licence AC0000855217.

Drawing based on GTA plan Link Road between Phases Site Levels & Contours ref 13226_1855_P2, received 12/11/25

ISSUE	REASON FOR REVISION	BY	DATE

PROJECT:

LAND TO THE NORTH OF SUMMER LANE, PAGHAM
120 DWELLINGS

CLIENT:

NORTHGATE PROPERTIES

PROJECT REF:	DRAWING NUMBER:	SCALE (AT A3):
2607	01	1:250

SHEET NUMBER:

SHEET NUMBER 1 OF 2

SCALE BAR:

0m 5m 10m

HighgateTransportation

www.highgatetransportation.co.uk

First Floor, 43-45 Park Street
Bristol BS1 5NL
01179 349 121

© Highgate Transportation Limited

TITLE:

VEHICULAR ACCESS ACROSS SUMMER LANE

DATE:	DRAWN BY:	CHECKED:
02/02/26	JT	FB