


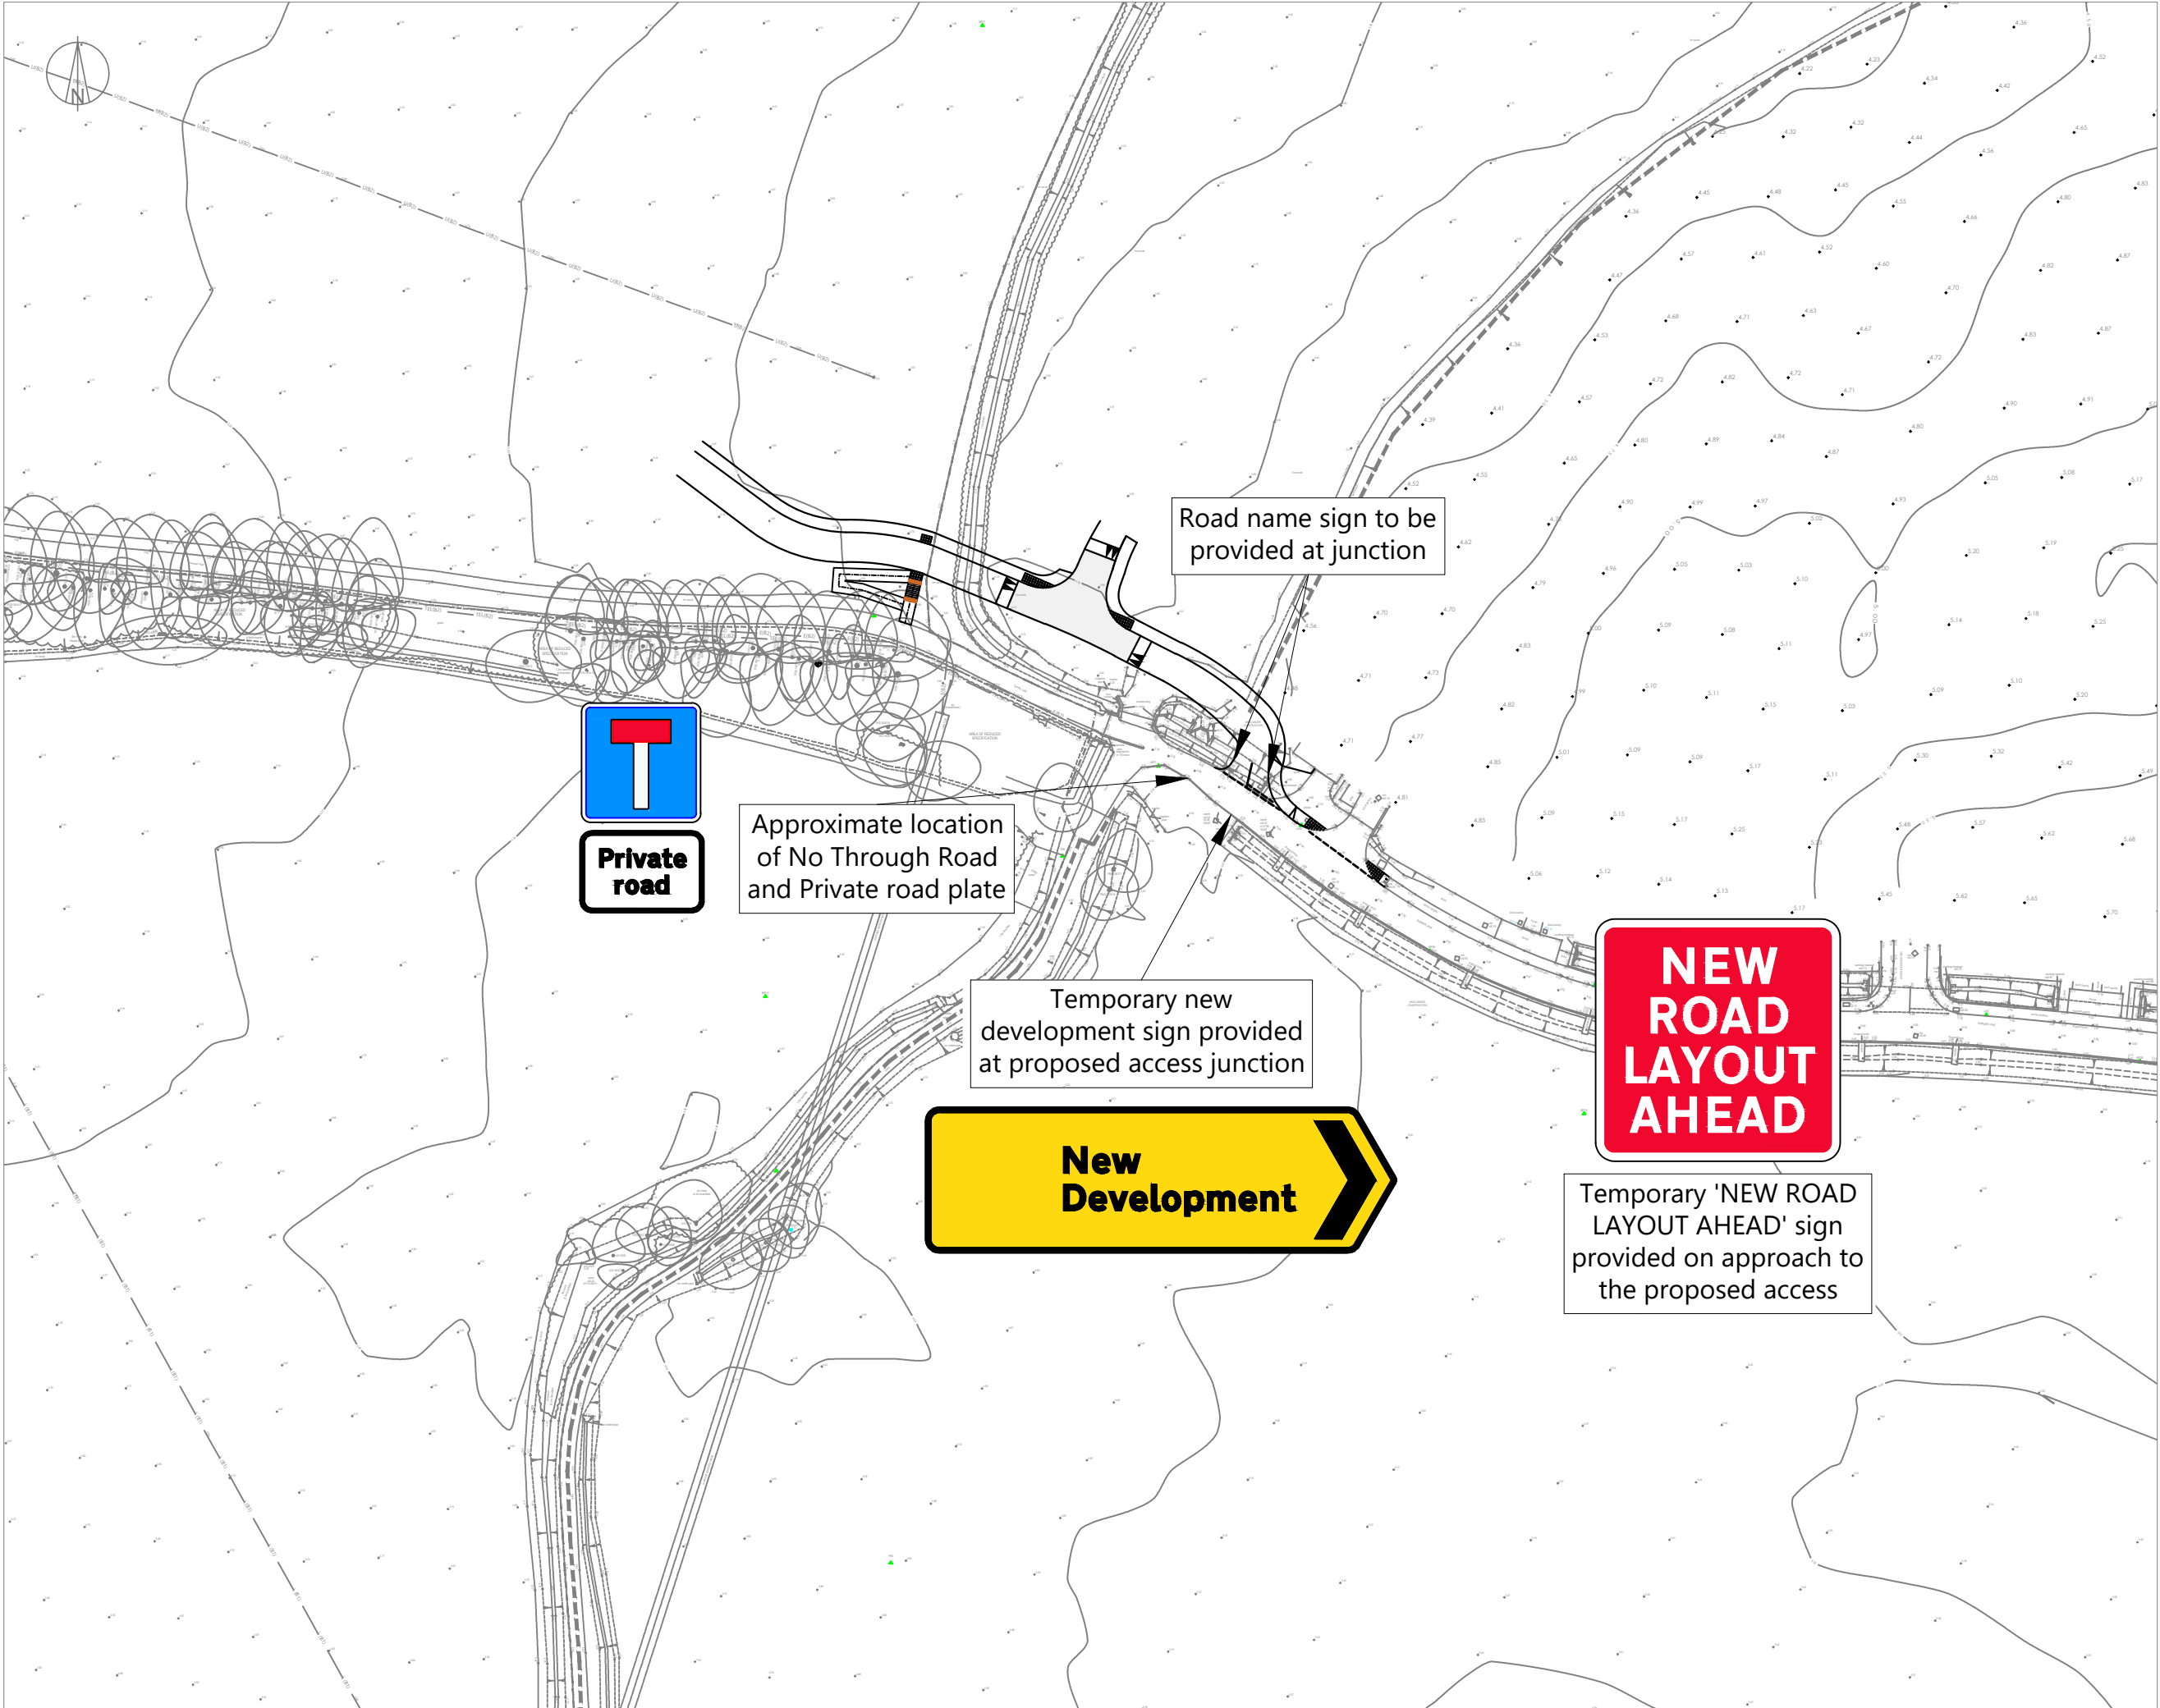

NOTES:
© Crown copyright and database rights 2026 OS Licence AC0000855217.
Drawing based on Topographical Survey ref 657PG02H Topo & Utility Survey - Sheets 1-2, received 12/12/25 dated April 2025
and GTA plan ref 13226_SK100 Phase 4B access option B rev 2, received 10/12/25
Signage details to be subject to s278/s38 agreement

A	Updated Annotation	AH	08/05/26
ISSUE	REASON FOR REVISION	BY	DATE

PROJECT:

LAND TO THE NORTH OF SUMMER LANE, PAGHAM
120 DWELLINGS

CLIENT:

NORTHGATE PROPERTIES

PROJECT REF:

2607

DRAWING NUMBER:

02

SCALE (AT A3):

1:1,000

SHEET NUMBER:

SHEET NUMBER 1 OF 1

SCALE BAR:

0m 10m 20m 30m 40m 50m

HighgateTransportation

www.highgatetransportation.co.uk

First Floor, 43-45 Park Street
Bristol BS1 5NL
01179 349 121

© Highgate Transportation Limited

TITLE:

ILLUSTRATIVE LAYOUT - PROPOSED SIGNAGE

DATE:

07/05/26

DRAWN BY:

AH

CHECKED:

FB