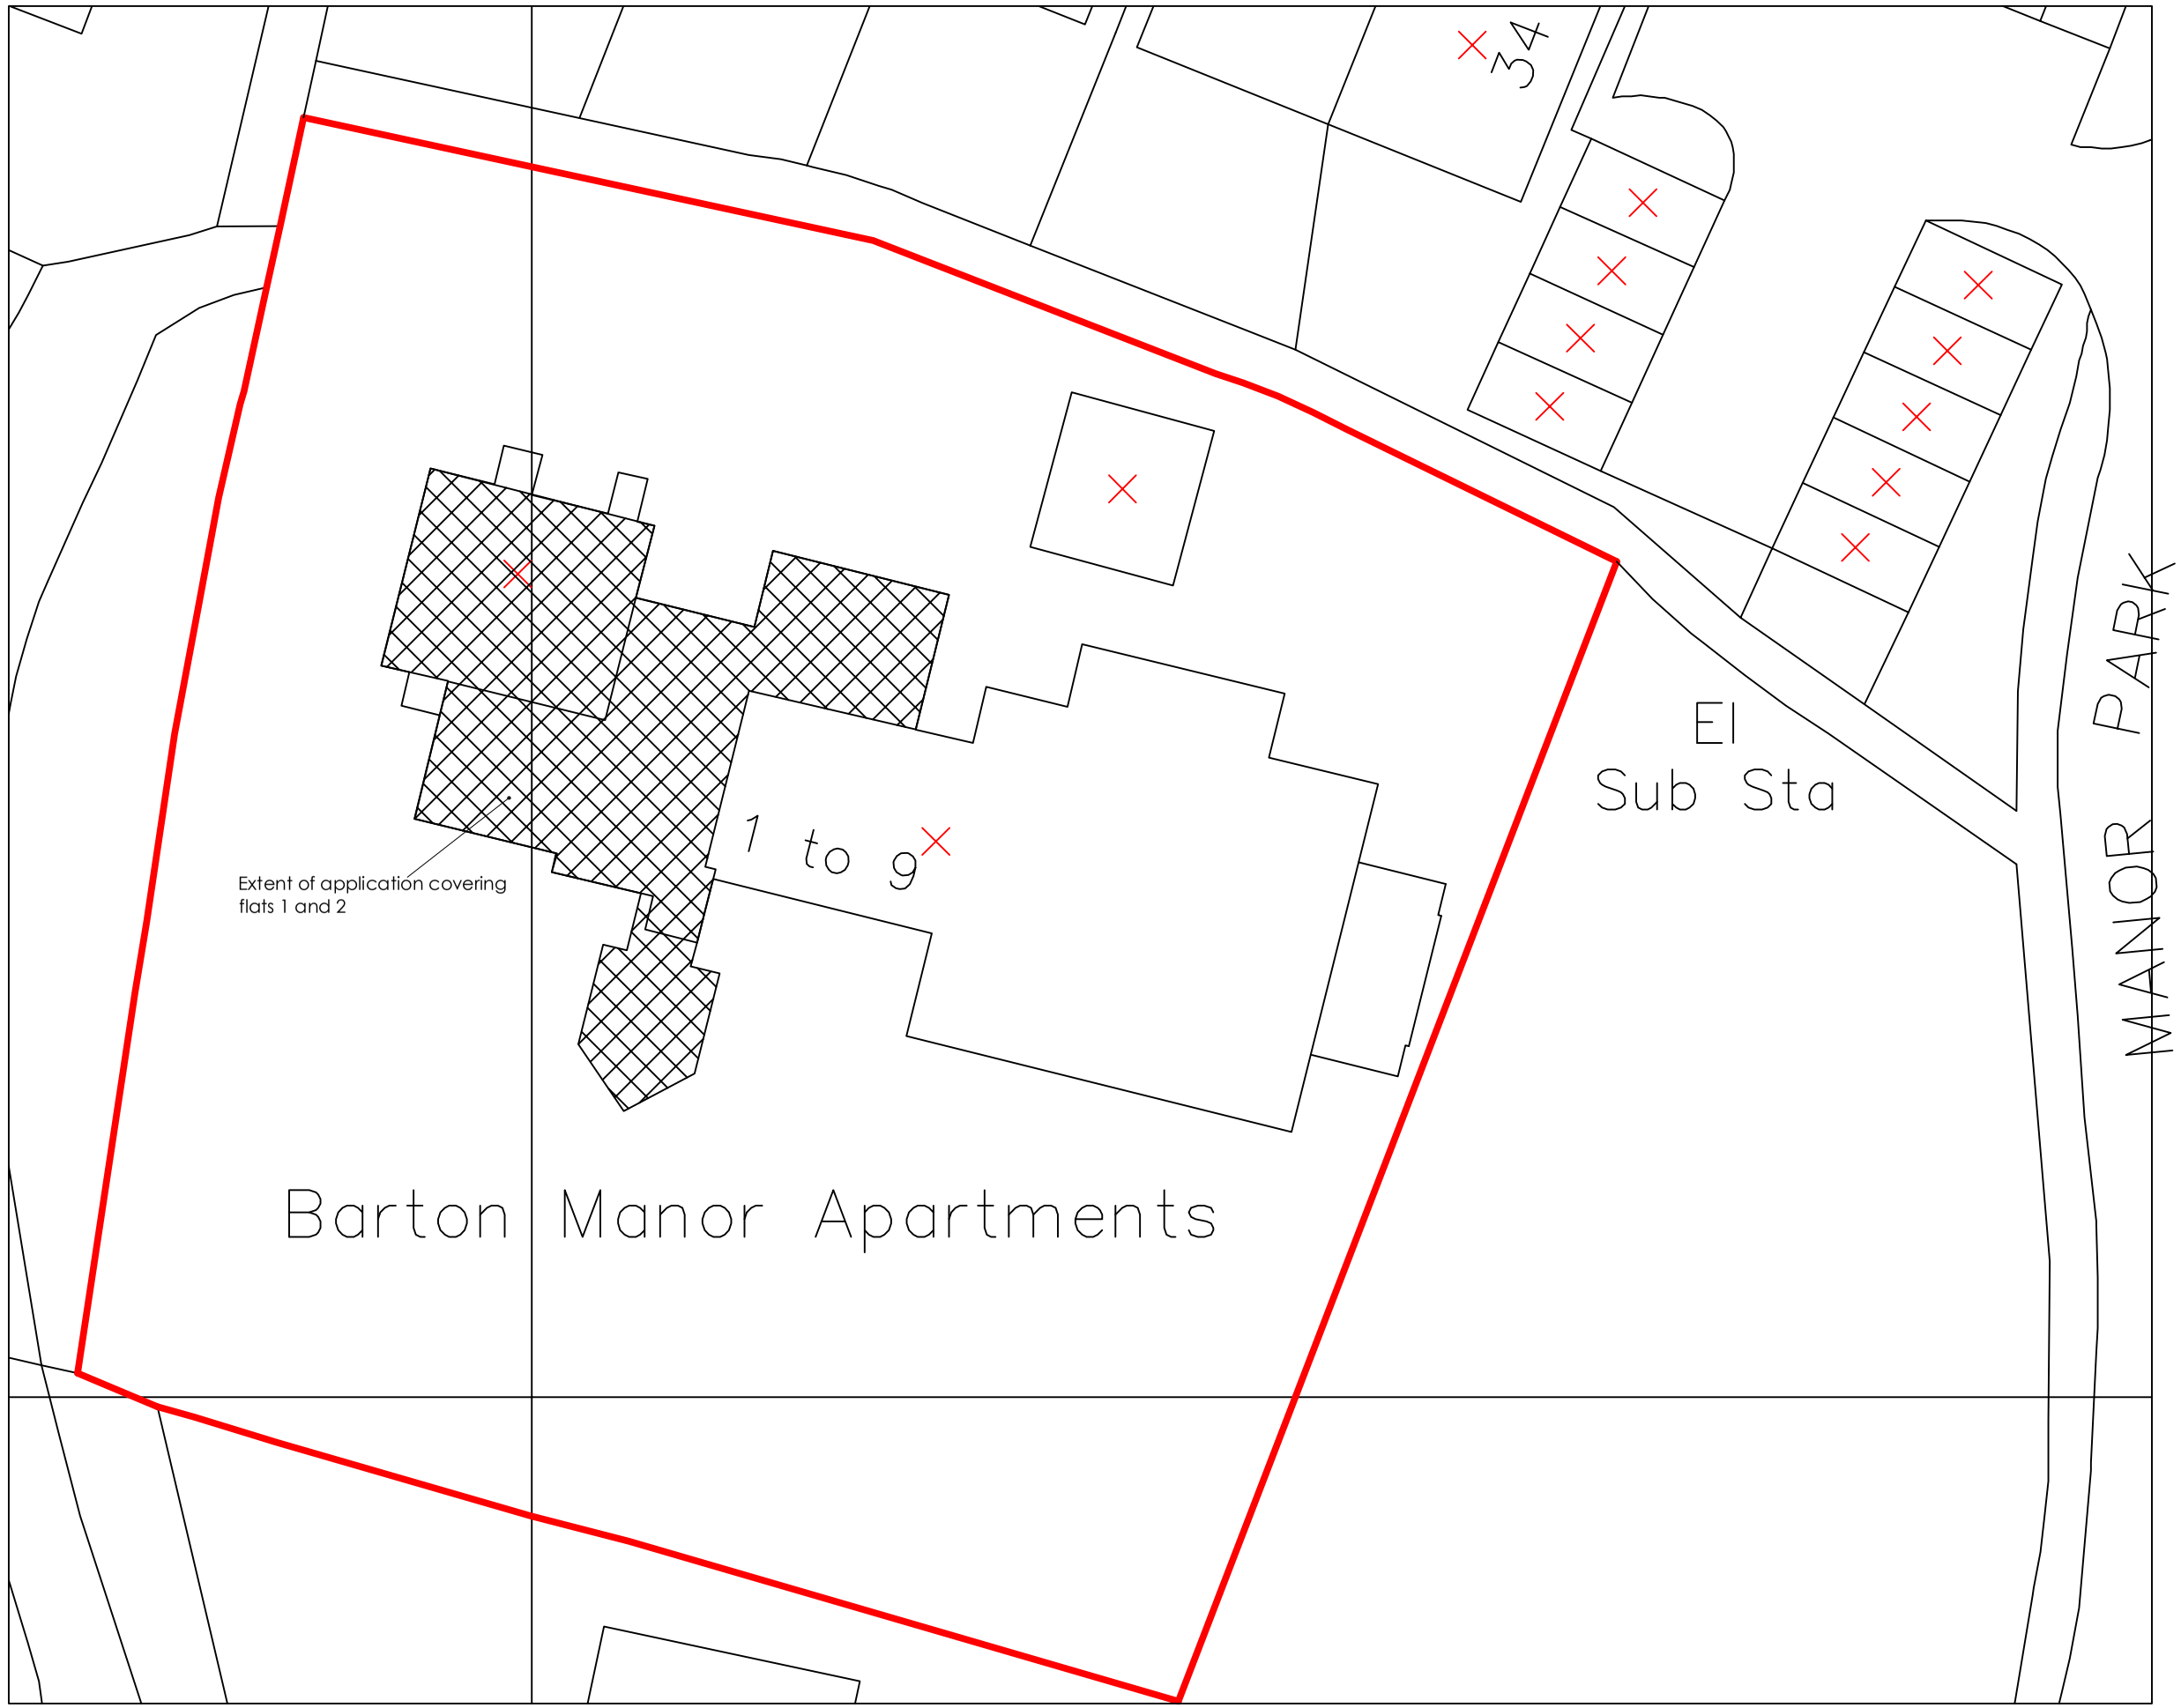

General Notes

No.	Revision/Issue	Date

Firm Name and Address
STEPHEN JUPP MRTPI
CHARTERED TOWN PLANNER
348 CHICHESTER ROAD
BOGNOR REGIS
PO21 5BX
T: 01243 822113
E: steve@planning-solutions.co.uk

Project Name and Address

Block Plan

Barton Manor
Nyetimber

Project	Sheet
Date 23.03.2018	2C
Scale 1:250 @ A3	

ARUN DISTRICT COUNCIL P/31/18/L