
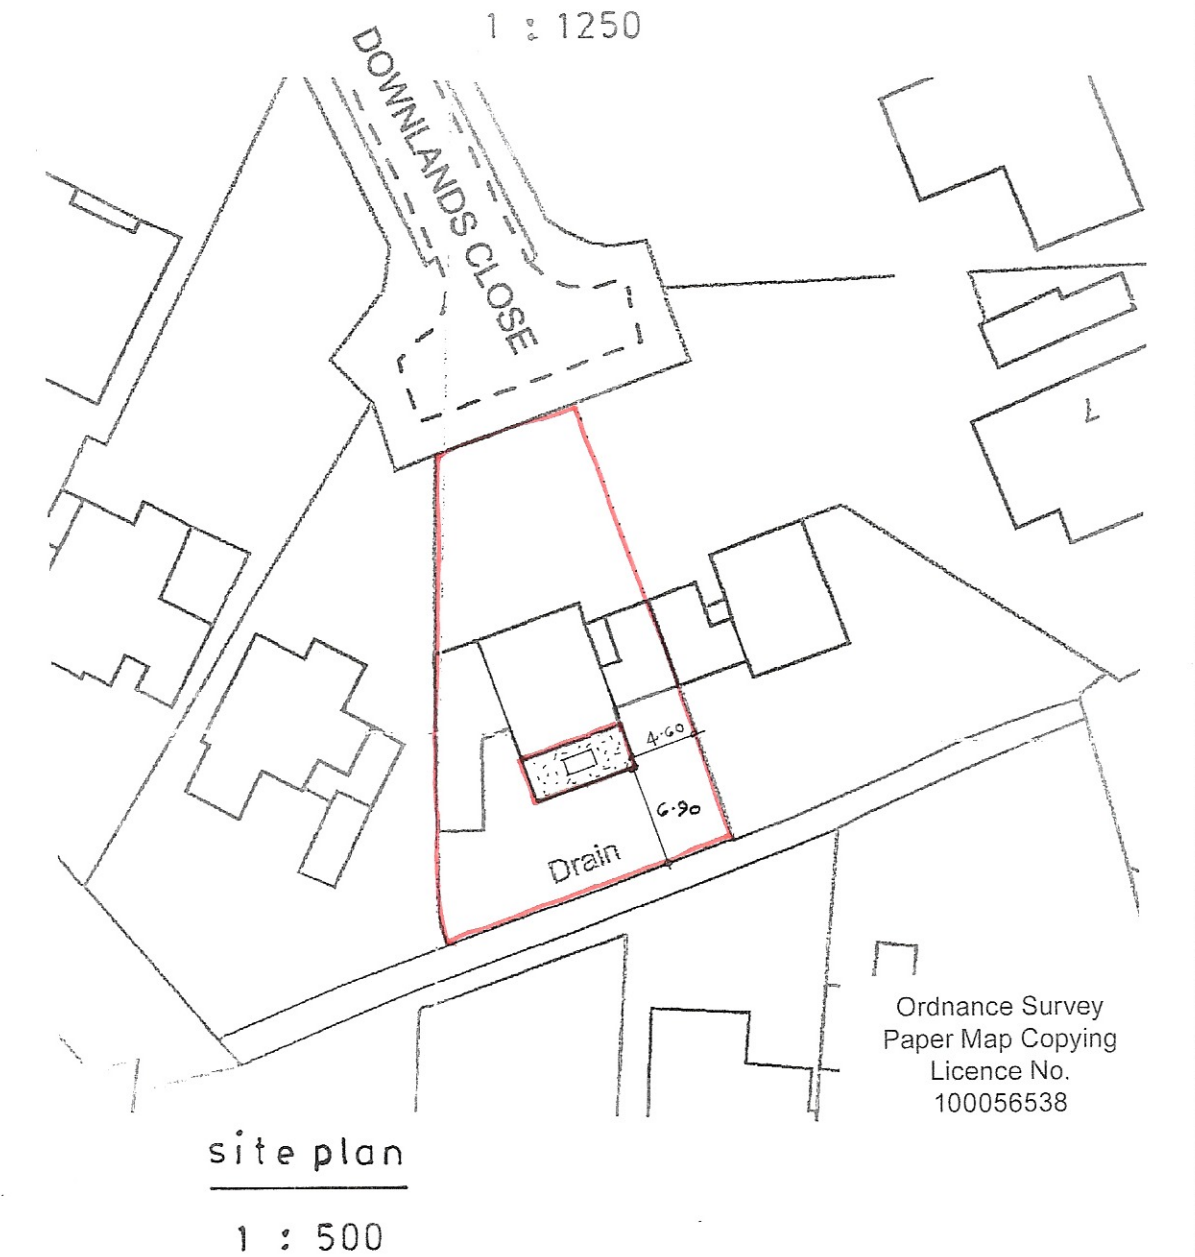
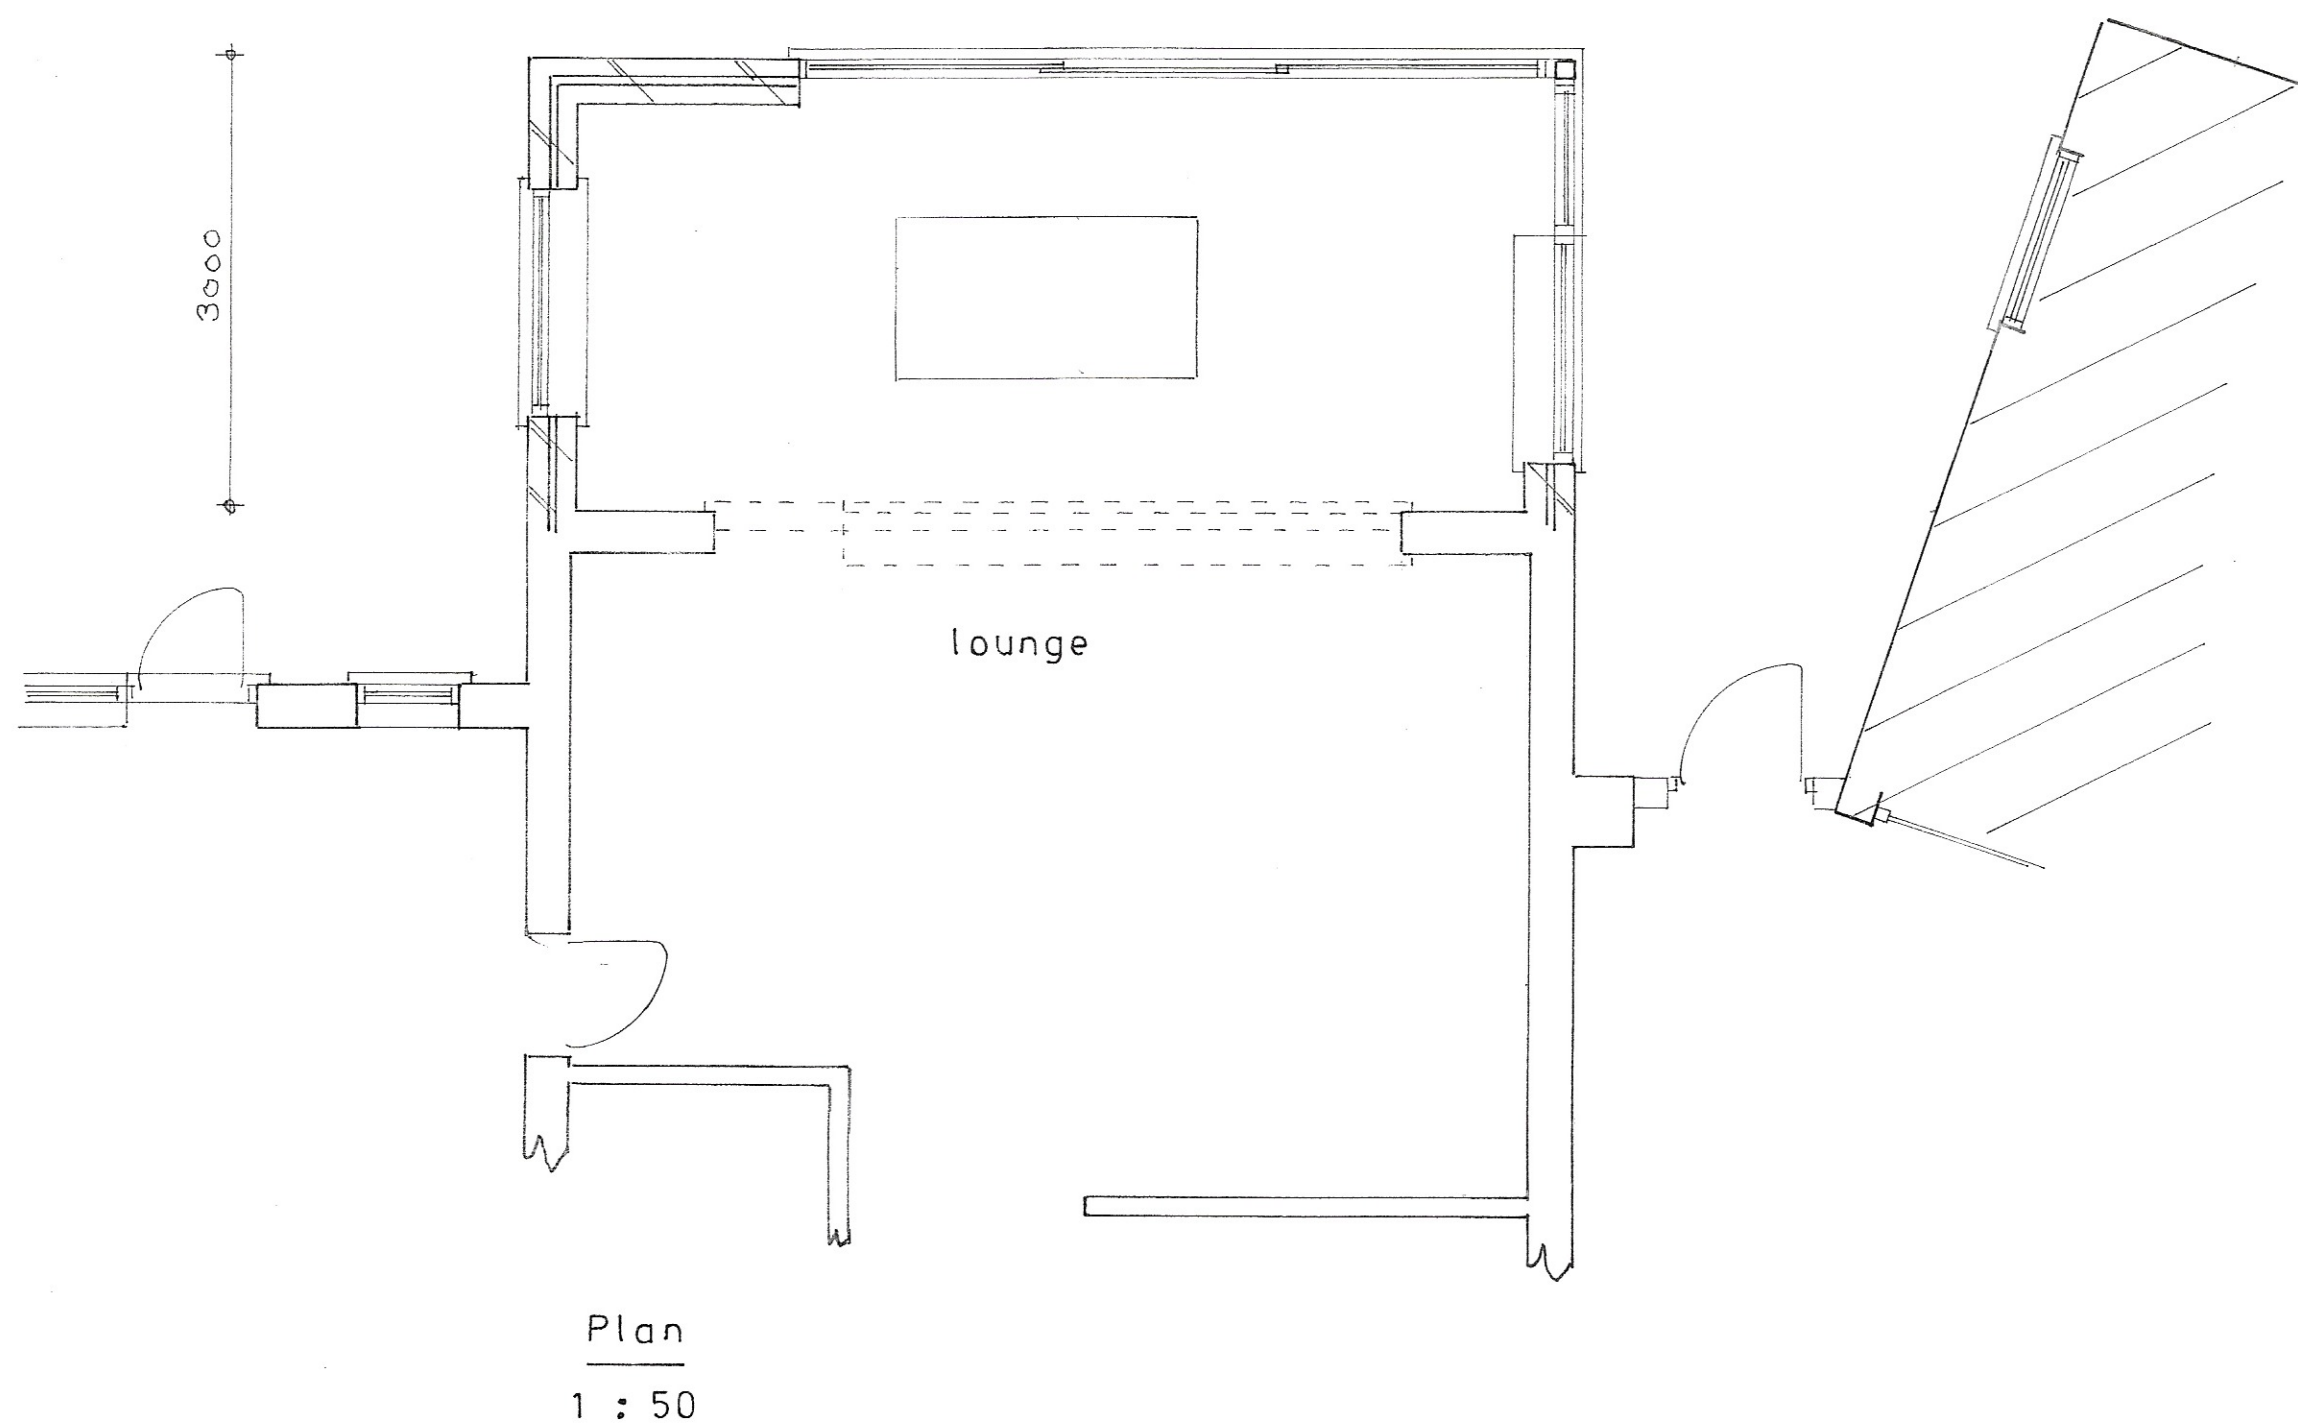


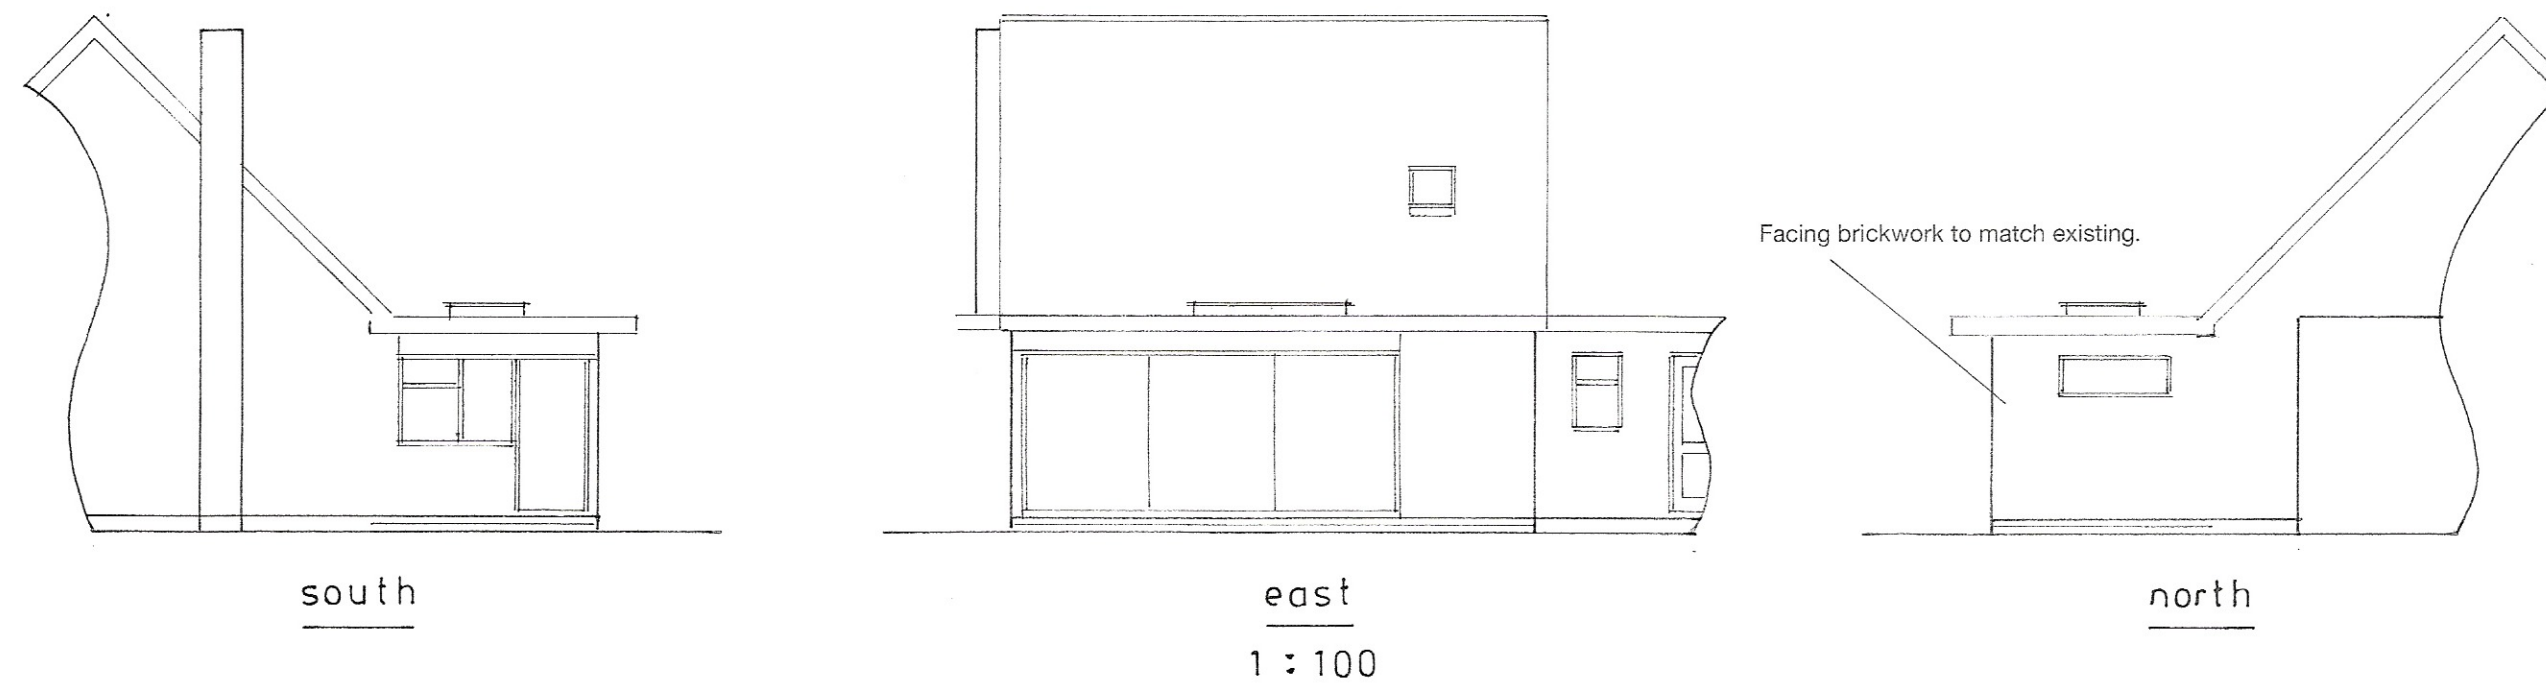

Ordnance Survey  
Paper Map Copying  
Licence No.  
100056538

sheet 1 of 2

Proposed

PROPOSED SINGLE STOREY EXTENSION AT 9, DOWNLANDS CLOSE, PAGHAM  
FOR MR. & MRS. BAKER.

Bryan Butcher  
Rainbow Cottage  
Nyetimber Lane  
Bognor Regis PO21 3JX  
01243 266871  
07973 233442  
bryan.butcher@btinternet.com  
www.bryanbutcher.com