


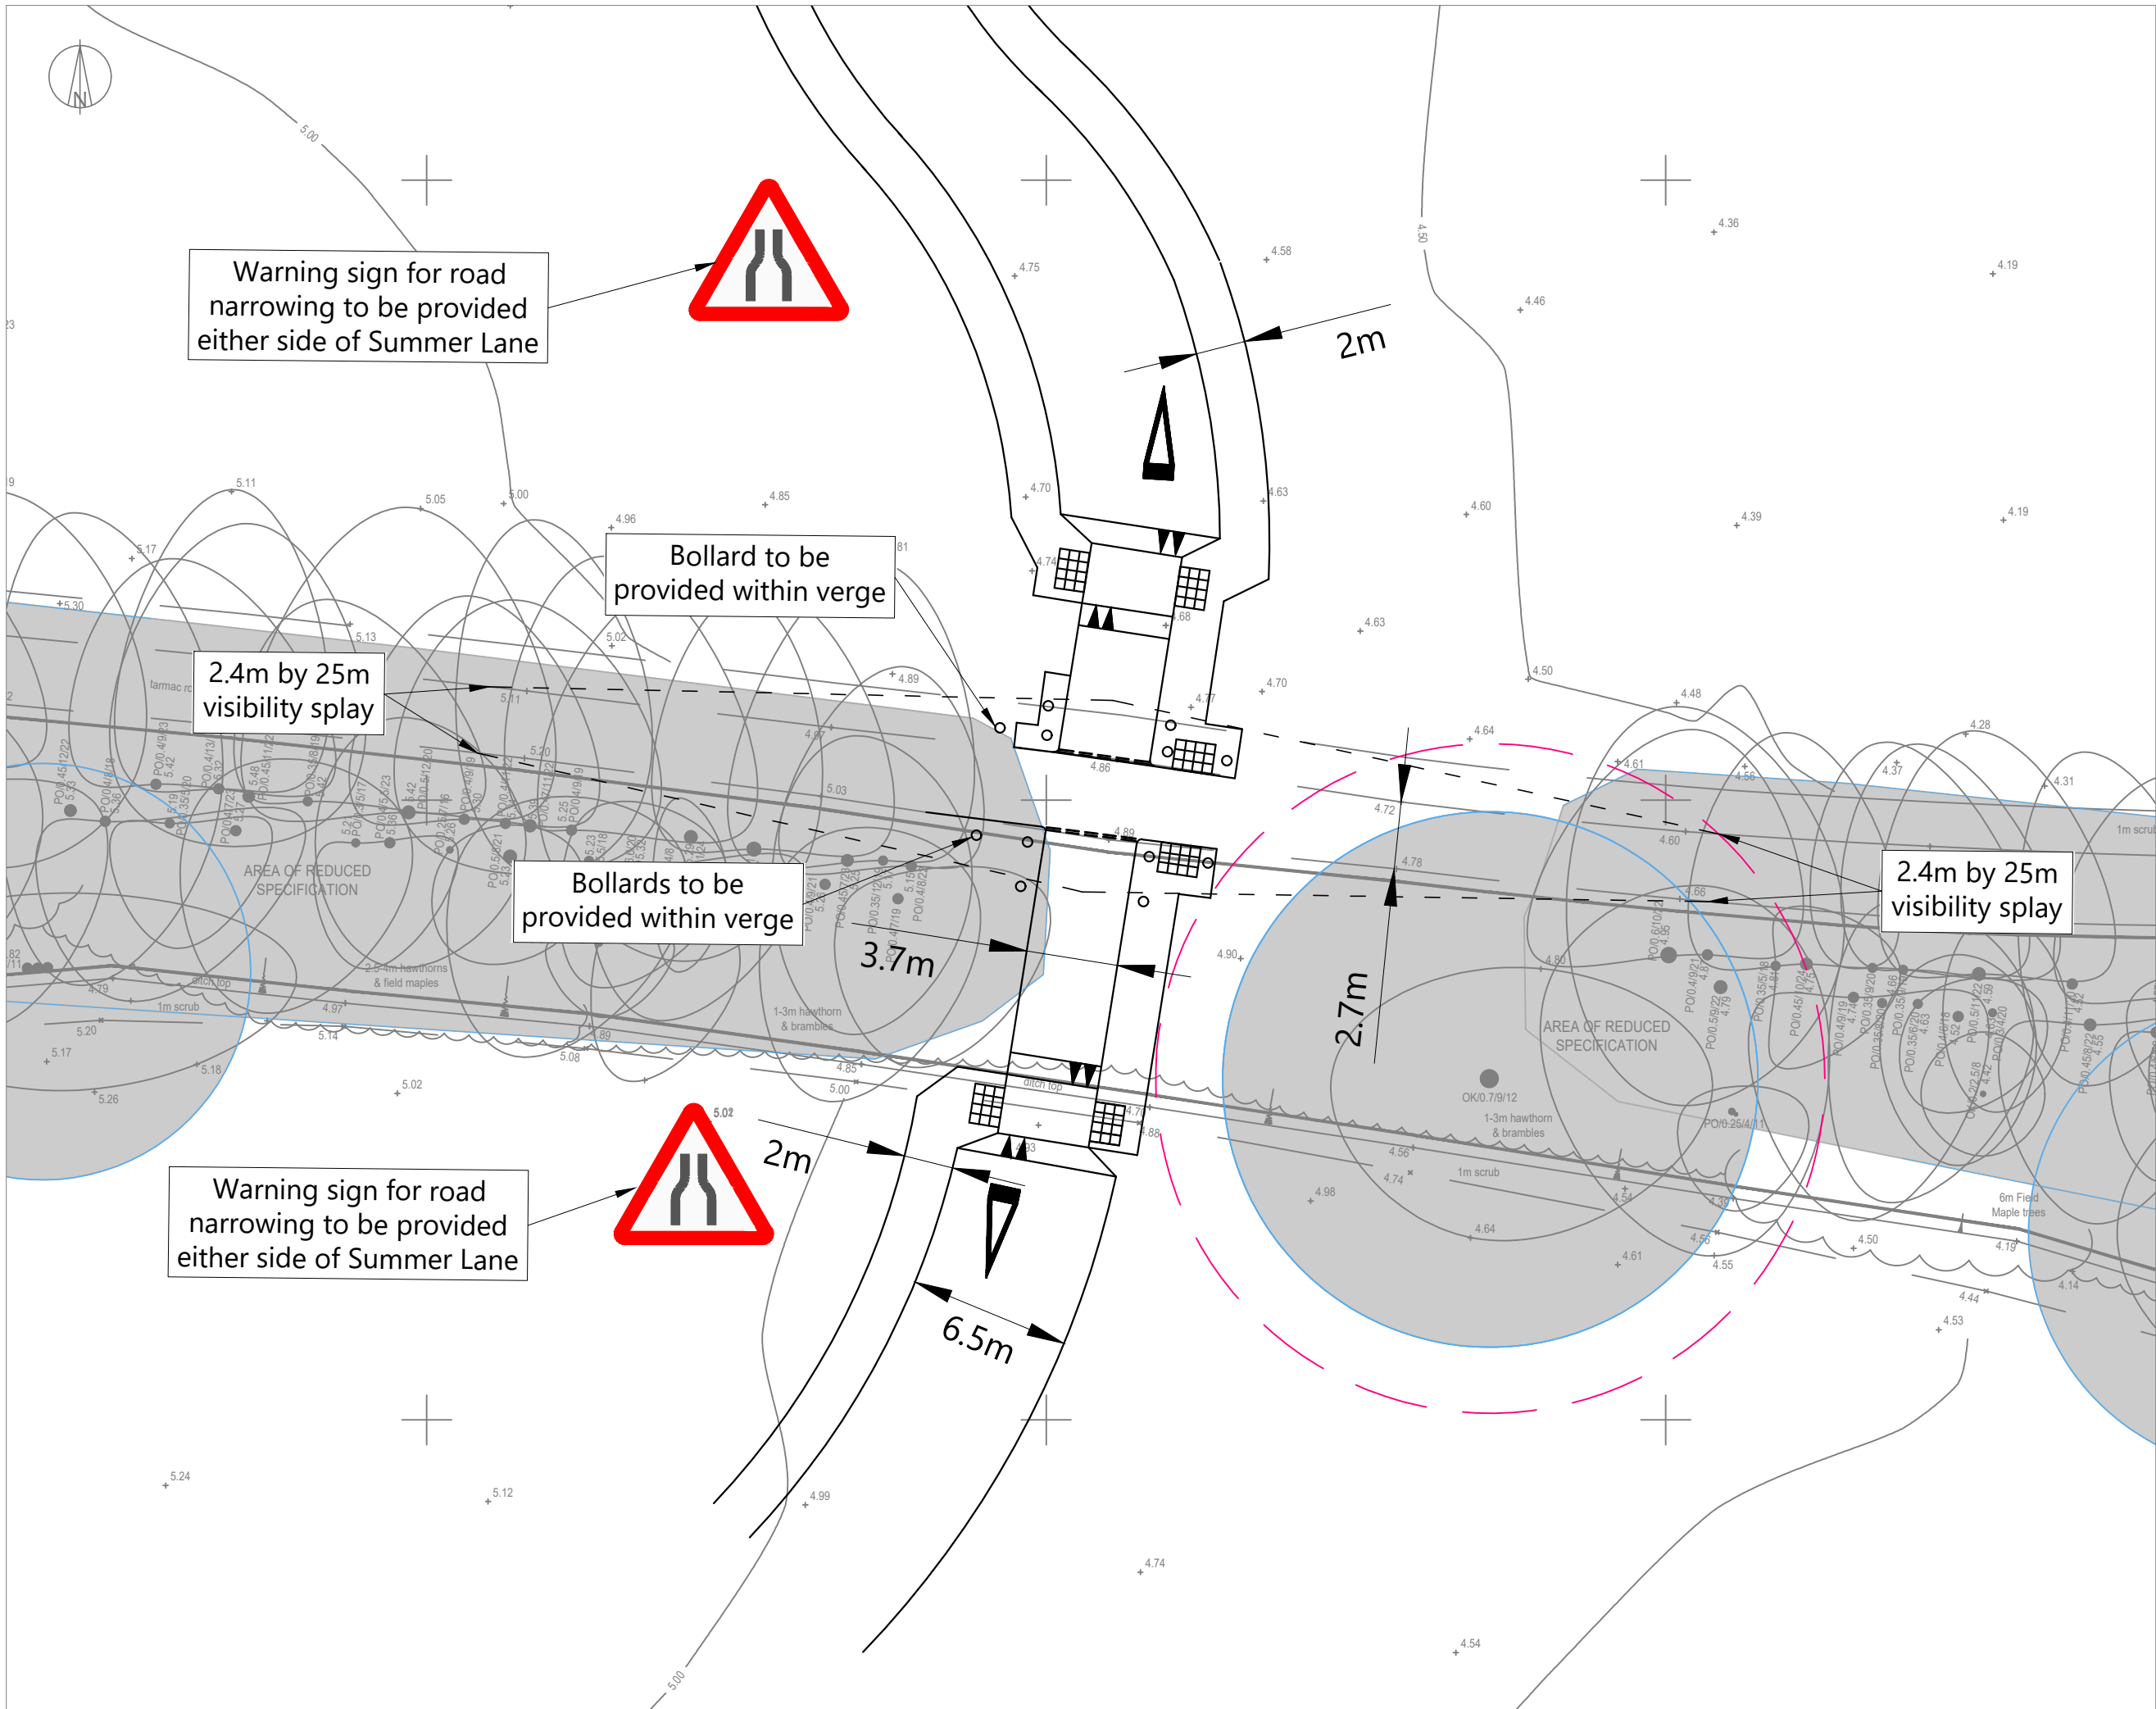

NOTES:

© Crown copyright and database rights 2026 OS Licence AC0000855217.

Drawing based on GTA plan Link Road between Phases Site Levels & Contours ref 13226\_1855\_P2, received 12/11/25

| ISSUE | REASON FOR REVISION | BY | DATE |
|-------|---------------------|----|------|
|       |                     |    |      |

PROJECT:

LAND TO THE NORTH OF SUMMER LANE, PAGHAM  
130 DWELLINGS

CLIENT:

NORTHGATE PROPERTIES

|              |                 |                |
|--------------|-----------------|----------------|
| PROJECT REF: | DRAWING NUMBER: | SCALE (AT A3): |
| 2606         | 01              | 1:250          |

SHEET NUMBER:

SHEET NUMBER 1 OF 1

SCALE BAR:

0m 5m 10m

HighgateTransportation

[www.highgatetransportation.co.uk](http://www.highgatetransportation.co.uk)

First Floor, 43-45 Park Street  
Bristol BS1 5NL  
01179 349 121

© Highgate Transportation Limited

TITLE:

VEHICULAR ACCESS ACROSS SUMMER LANE

|          |           |          |
|----------|-----------|----------|
| DATE:    | DRAWN BY: | CHECKED: |
| 16/01/26 | AH        | FB       |