




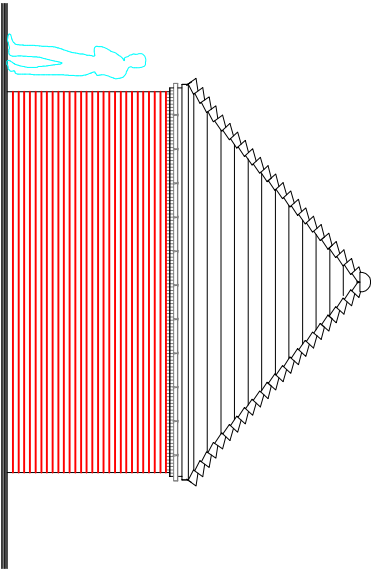


WEST ELEVATION

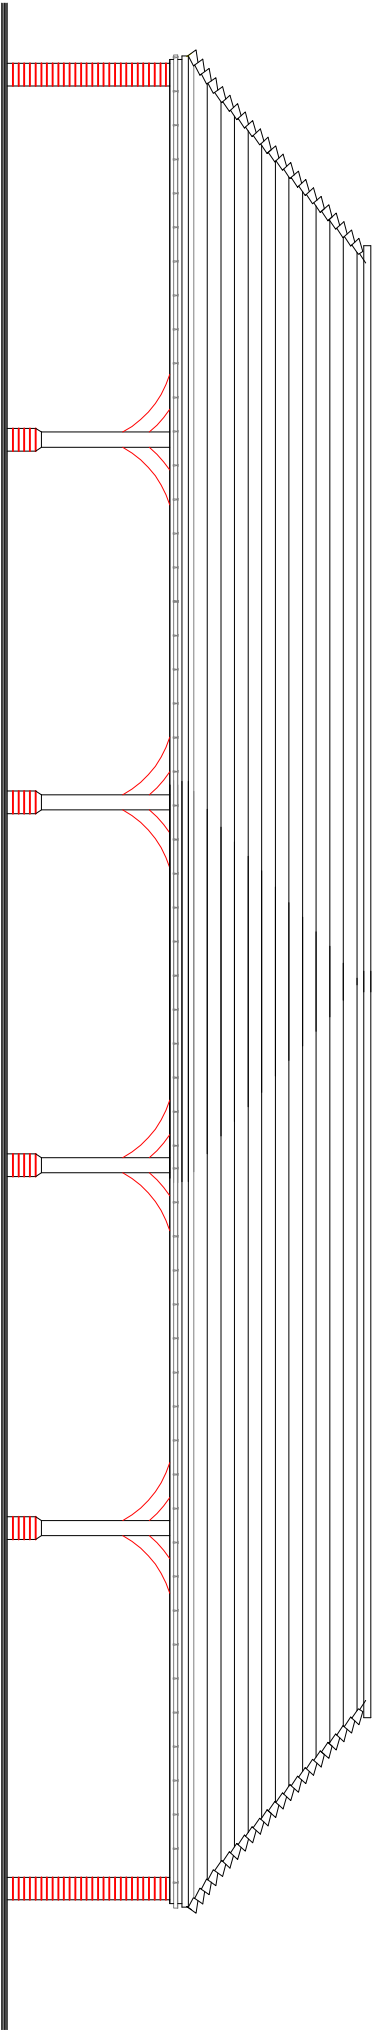

SOUTH ELEVATION

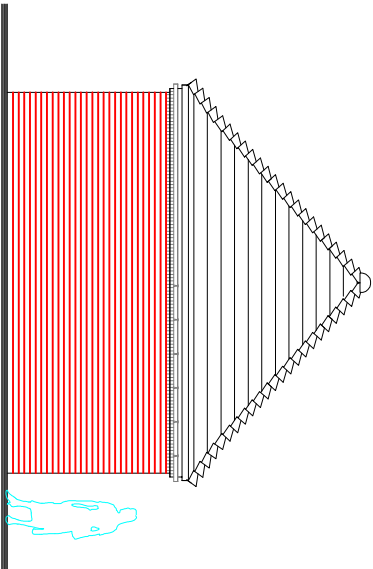


EAST ELEVATION

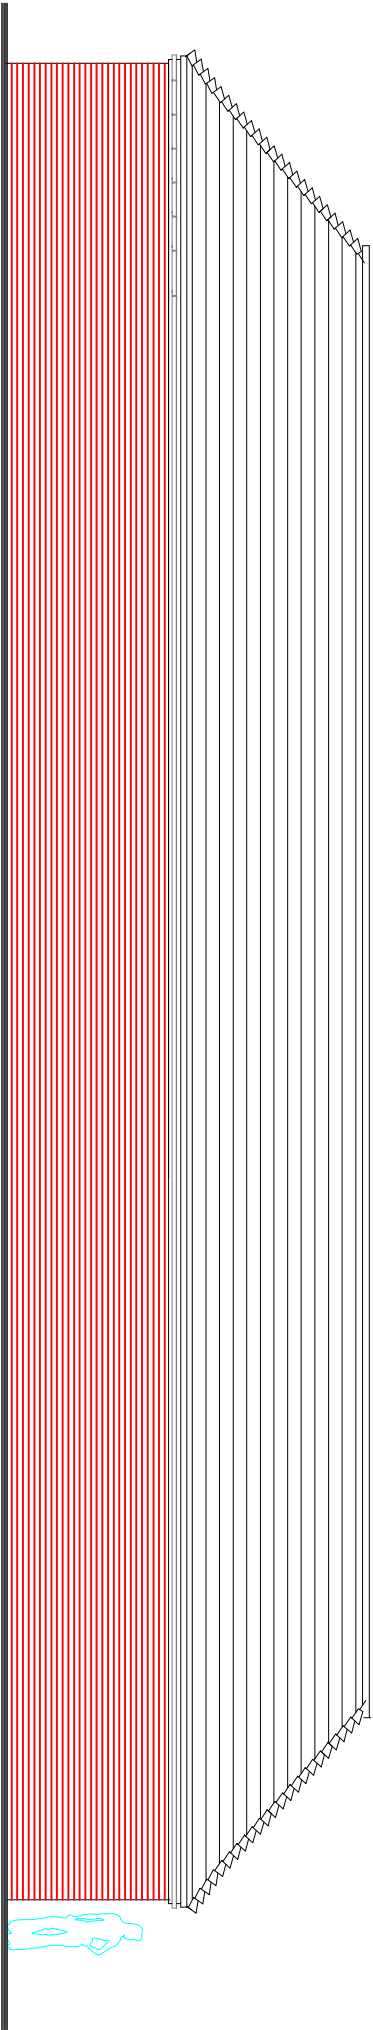

NORTH ELEVATION

boundary

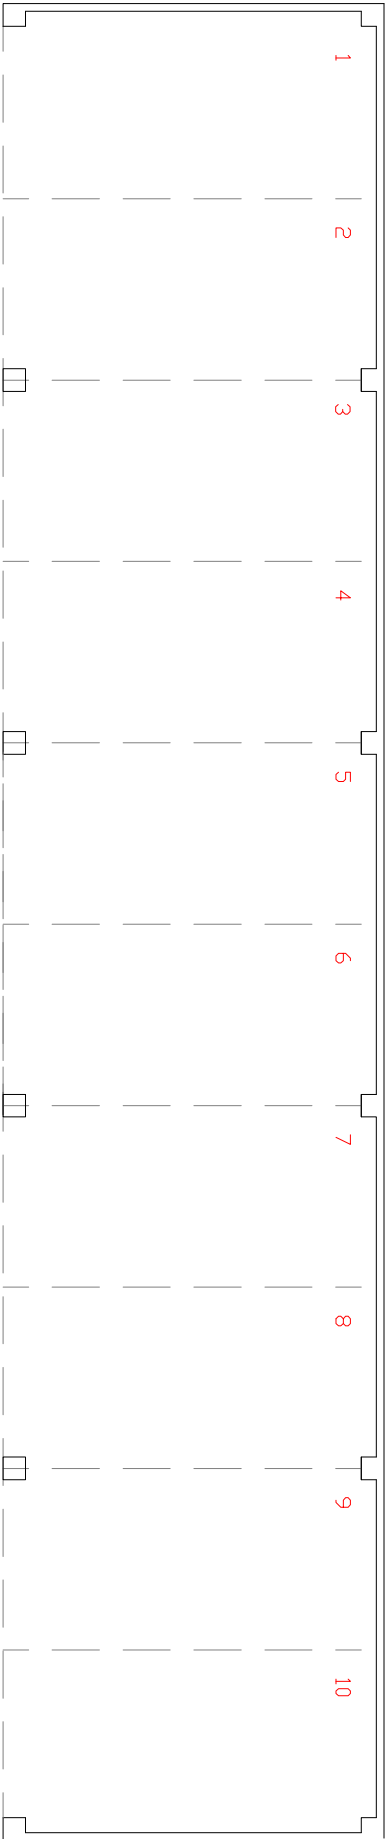

OWNER		PROJECT		TITLE		DRAWN	
NIGEL RAWLINGS		BARTON MANOR		PROPOSED GARAGE		PLAN	
		ALDWICK				DATE	
						02.03.18	
						1:1000A3	
						SHEET	
						5	

STEPHEN JUPP MRTP1
CHARTERED TOWN PLANNER
348 CHICHESTER ROAD, BOGNOR REGIS
West Sussex PO21 9BX
Tel 01243 822113
Email: steve@planning-solutions.co.uk
www.planning-solutions.co.uk