



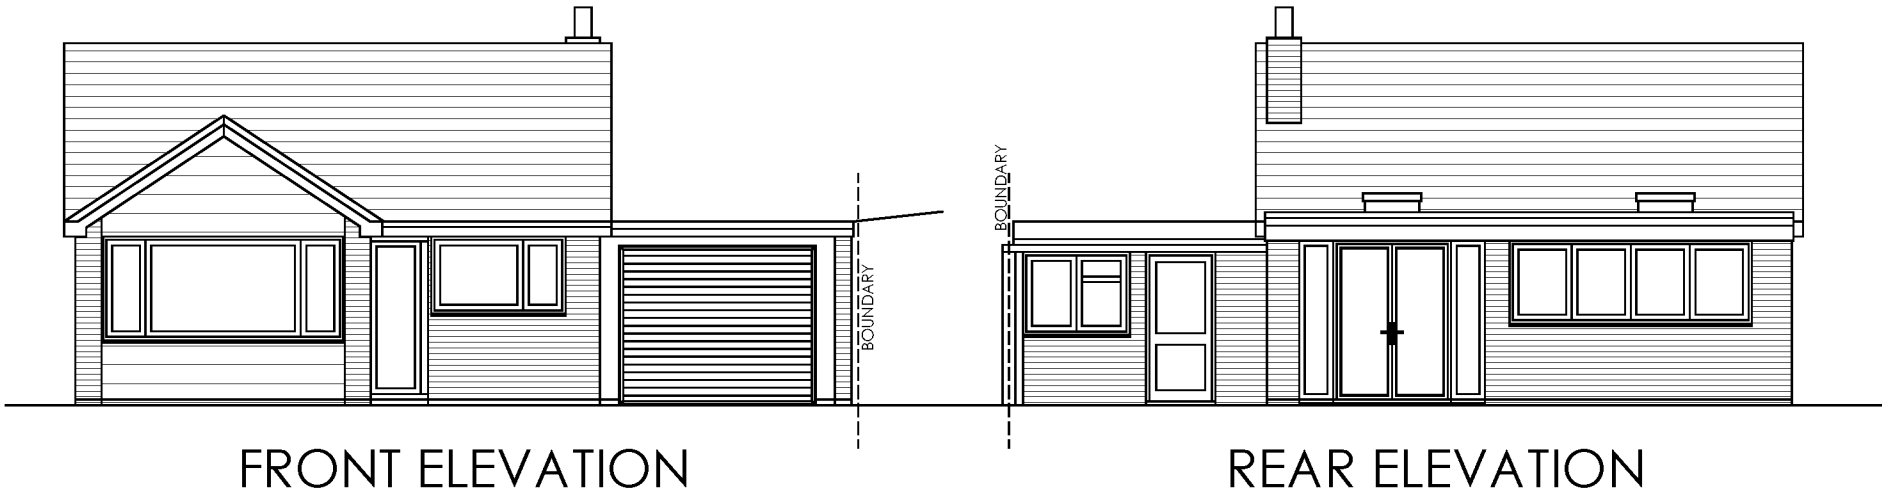

NOTE
THIS DRAWING MAY BE SCALED FOR PLANNING PURPOSES ONLY.
ALL DIMENSIONS TO BE CHECKED ON SITE PRIOR TO COMMENCEMENT OF WORK. ALL DIMENSIONS RELATING TO SUB-CONTRACTORS OR SUPPLIERS WORK MUST BE CHECKED AND AGREED BETWEEN THE GENERAL CONTRACTOR, THE SUB-CONTRACTOR(S) AND / OR SUPPLIER(S). ALL DIMENSIONS ARE IN MILLIMETRES. ALL WORKS OR MATERIALS INDICATED ON THE DRAWING ARE TO BE TO THE LATEST BRITISH STANDARDS AND ARE TO BE CARRIED OUT IN ACCORDANCE WITH THE RELEVANT CODES OF PRACTICE OR RECOGNISED TRADE ASSOCIATION RECOMMENDATIONS AND PUBLICATIONS.
THIS DRAWING TO BE READ IN CONJUNCTION WITH ALL RELEVANT DRAWINGS AND SPECIFICATIONS OF OTHER CONSULTANTS.
ANY DISCREPANCIES TO BE BROUGHT TO THE ATTENTION OF PDK ARCHITECTURE AND SURVEYING .IF IN DOUBT ASK.
© THIS DRAWING IS THE COPYRIGHT OF PDK ARCHITECTURE AND SURVEYING.



APPR DATE STATUS

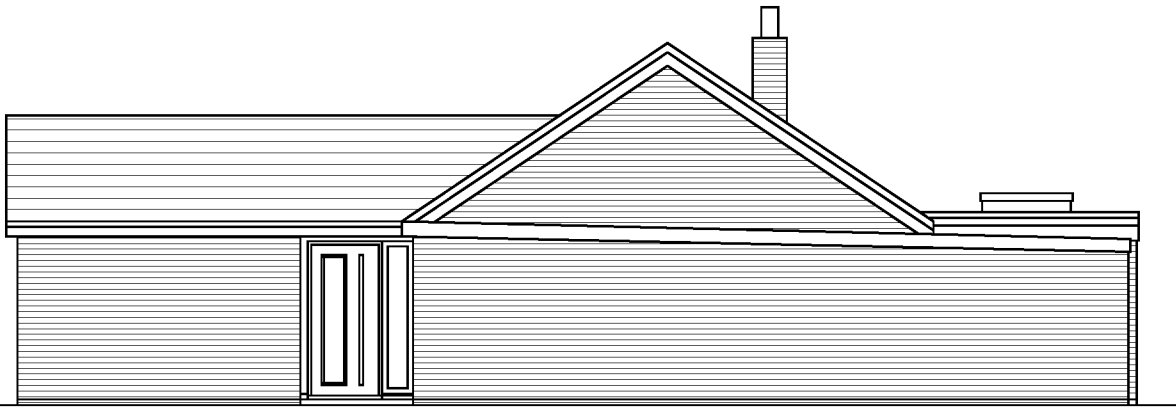


SIDE ELEVATION



SIDE ELEVATION

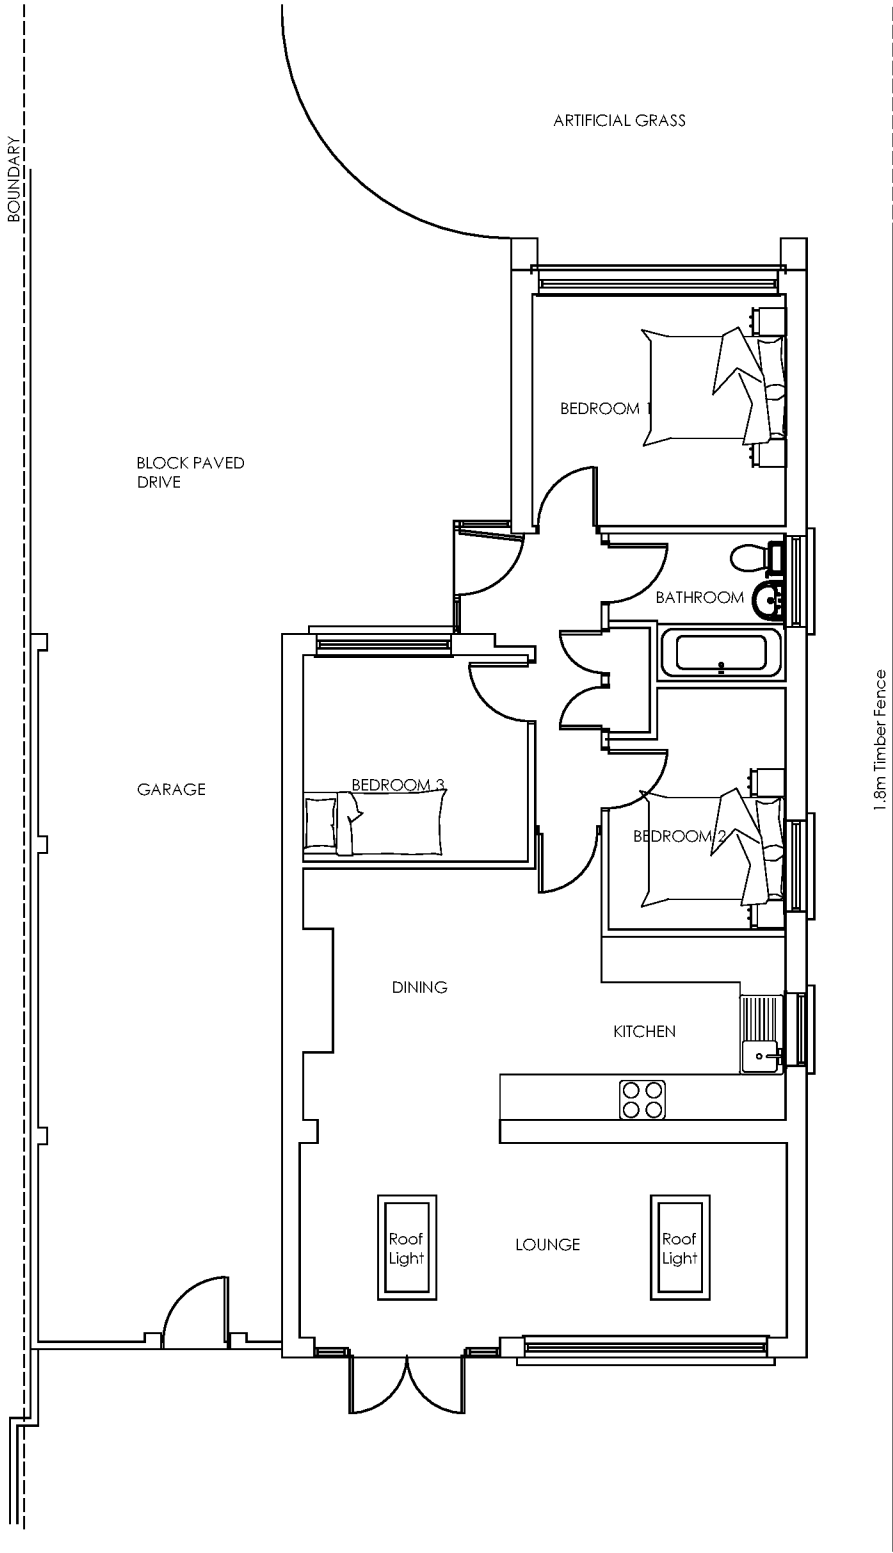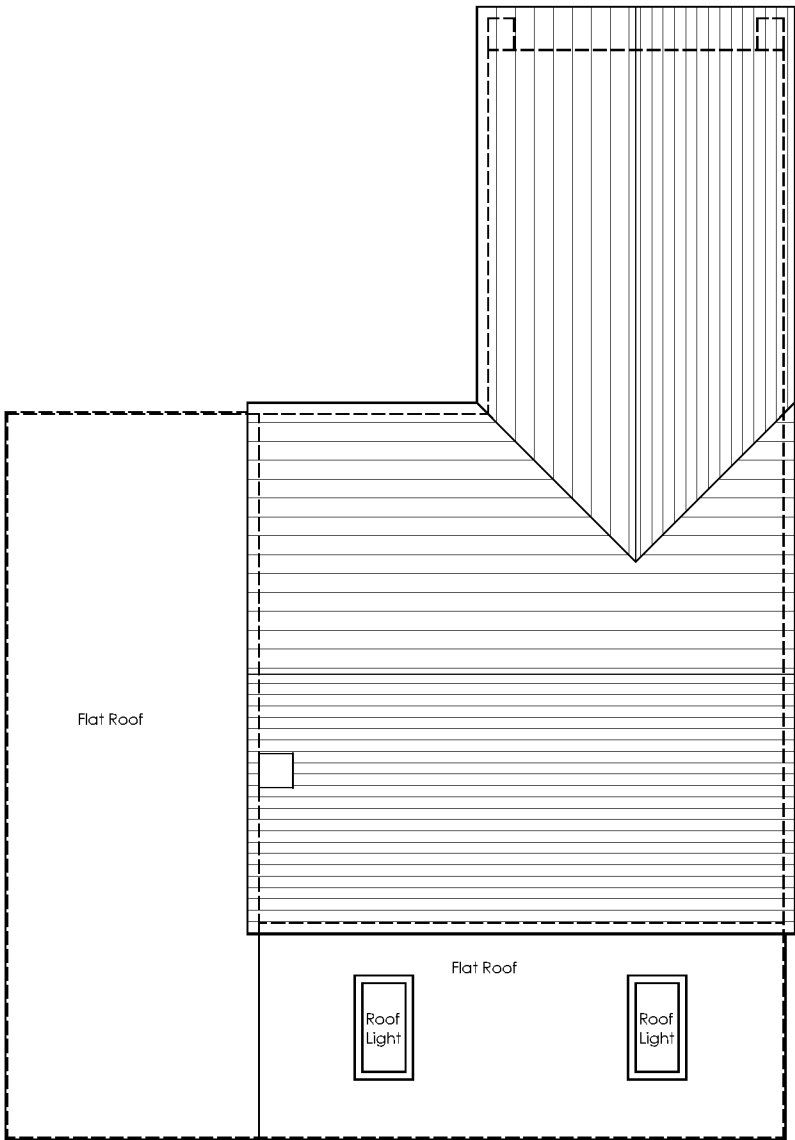

1:100 @ A3

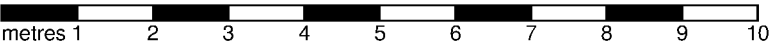

Materials
Roof :- Main pitched roof concrete tiles.
Felt flat roof garage.
Walls :- Painted brickwork and plastic cladding.
Fascia and Soffit :- White plastic.
Windows :- White PVC double glazed.
Doors :- PVC double glazed.
Gutter :- White plastic.

REV	DATE	AMENDMENT	BY
-			
PROJECT		56 HARBOUR VIEW PAGHAM SUSSEX. PO21 4RQ	
DRAWING		EXISTING PLANS and ELEVATIONS	
Date	March 2019	Drawn By	PJC
Scale	1: 100 @A3	Iss. App. By	DKC
Drawing No	001	File Location	0296
		29 Breach Avenue, Southbourne, Emsworth, Hampshire, PO10 8NB T: 01243 697164 M: 07879471666 www.pdkconsulting.co.uk	
		PDK Architecture and Surveying	