

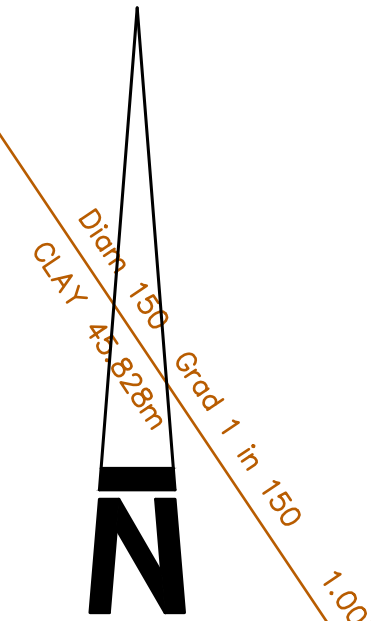
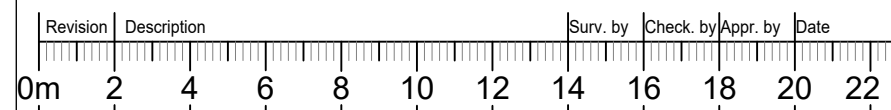


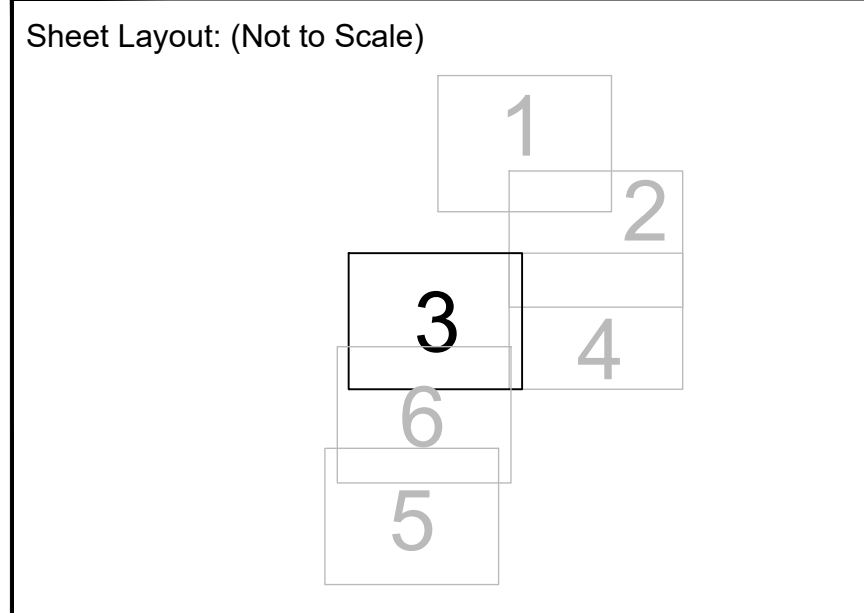

- Notes:**
1. GRADE LEVELS BASED ON ORDNANCE DATUM, DERIVED FROM THE NATIONAL OCEANIC NETWORK, LOCAL SCALE FACTOR APPLIED IS 0.9970.
 2. DRINKING INFORMATION HAS BEEN DETERMINED WITHOUT MAN ENTRY INTO CHAMBERS AND WHILST EVERY EFFORT HAS BEEN MADE TO CORRECTLY IDENTIFY THIS INFORMATION, IT SHOULD ALWAYS BE CHECKED IN AREAS THAT ARE CRITICAL TO THE FUTURE DISPOSAL.
 3. ALL SEWERS ARE PRESUMED TO BE STRAIGHT BETWEEN CHAMBERS, WITH ROUTES/CONNECTIVITY OBTAINED USING ACOUSTIC METHODS ONLY. THESE ARE TO BE CONSIDERED ASSUMED AND SHOULD BE INVESTIGATED FURTHER BY OTHER MEANS.
 4. CONNECTIONS FROM RAIN WATER PIPES, GULLIES, KERB OUTLETS, SINK PIPES ETC SHOULD BE TREATED AS ASSUMED ONLY, UNLESS PROVEN WITH A CCTV SURVEY.
 5. TREE AND BRIDGE SECTIONS HAVE BEEN IDENTIFIED AS ACCURATELY AS POSSIBLE BUT SHOULD BE GROSS CHECKED IN CRITICAL AREAS.
 6. FOUL SEWER CONNECTIVITY TAKEN FROM DESIGN LAYOUTS PROVIDED.

Coordinate Table				
Station	Description	Easting	Northing	Level
S1	HILTI NAIL	489366.113	98959.320	6.129
S2	ROAD NAIL	489436.687	98960.301	6.660
S3	ROAD NAIL	489457.507	99002.678	6.542
S4	HILTI NAIL	489435.184	99018.081	6.075
S20	ROAD NAIL	489438.709	98929.036	6.741

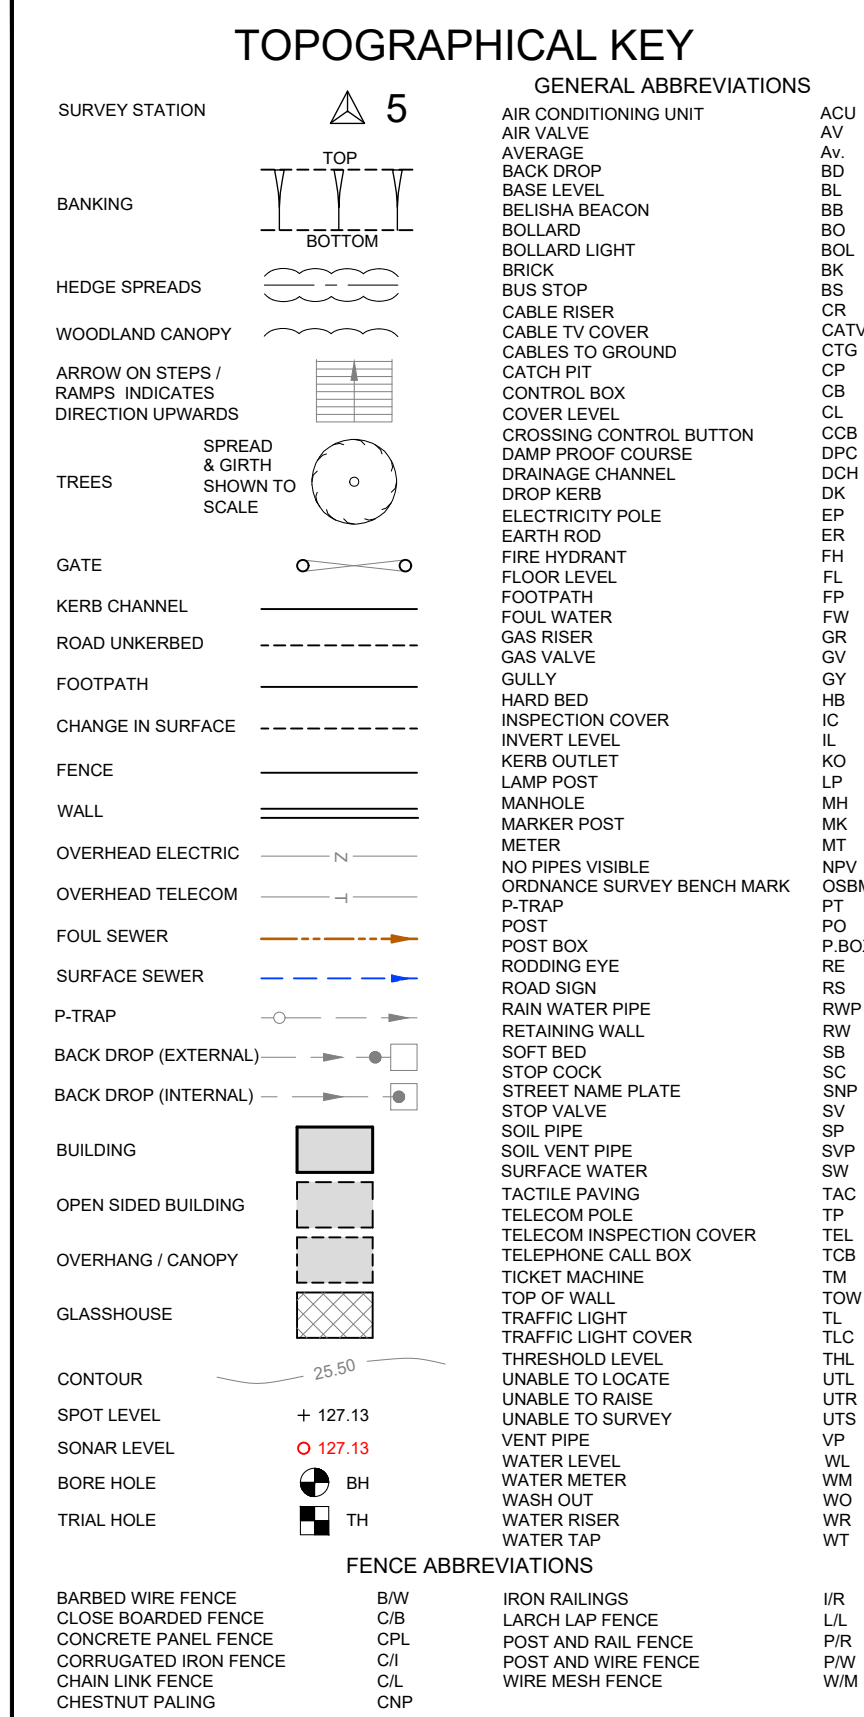

Topographical Survey

Client:



Spindrift Park
Hook Lane
Pagham
West Sussex

Scale: 1:200	Sheet Size: A0	Sheet Number: 3	Date: February 20		
Project Number: 35402		Rev.: -	Surveyed by: JM	Checked by: AG	Approved: NS

mk surveys

www.mksurveys.com www.surveys4bim.co.uk

Head Office: Milton Keynes t: 01908 565561 e: mail@mksurveys.co.uk