


P/34/10/CLE

95 WEST FRONT ROAD

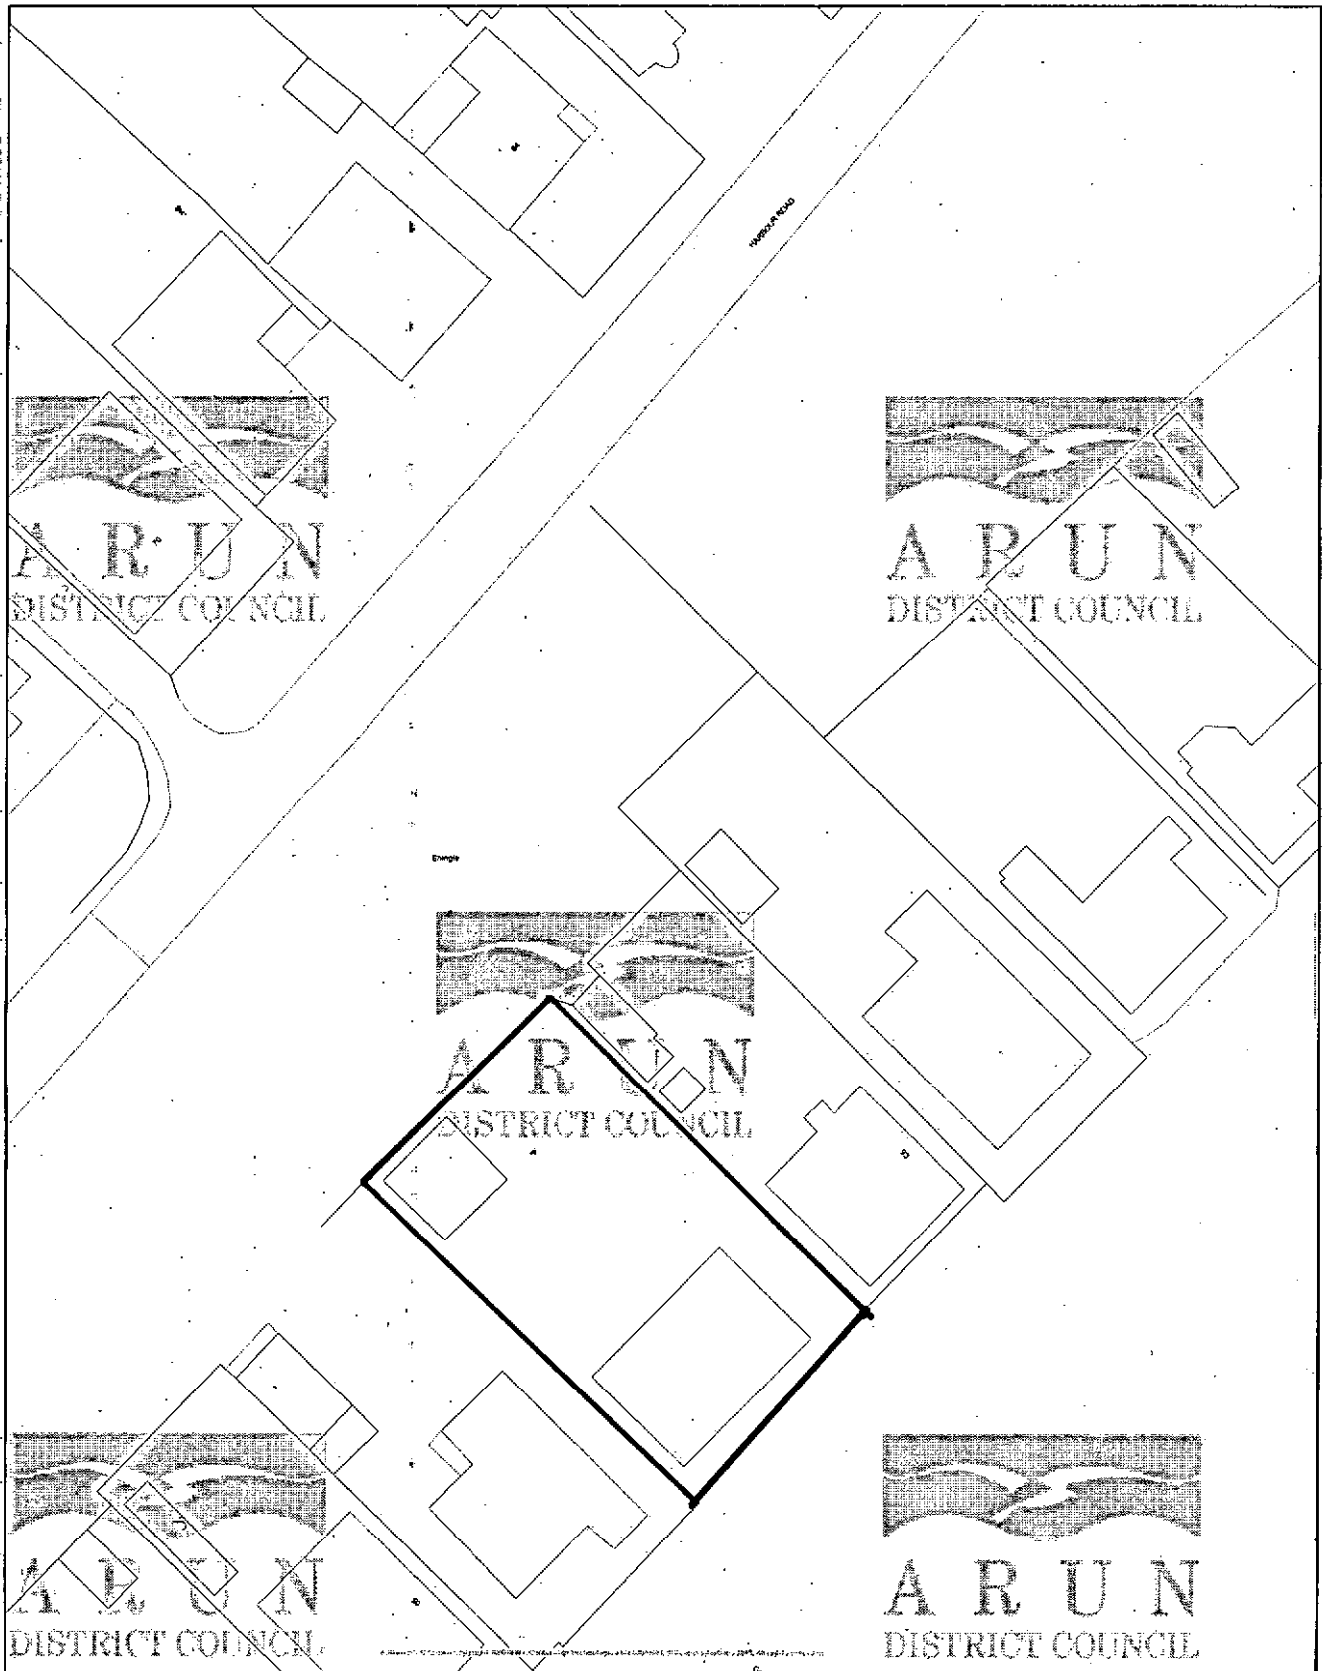

Based on the Ordnance Survey mapping with the permission of the Controller of Her Majesty's Stationery Office © Crown Copyright. Unauthorised reproduction infringes Crown Copyright and may lead to prosecution or civil proceedings.
Arun District Council 100018487.

Scale 1/500

Date 5/7/2010

Centre = 488625 E 96803 N