
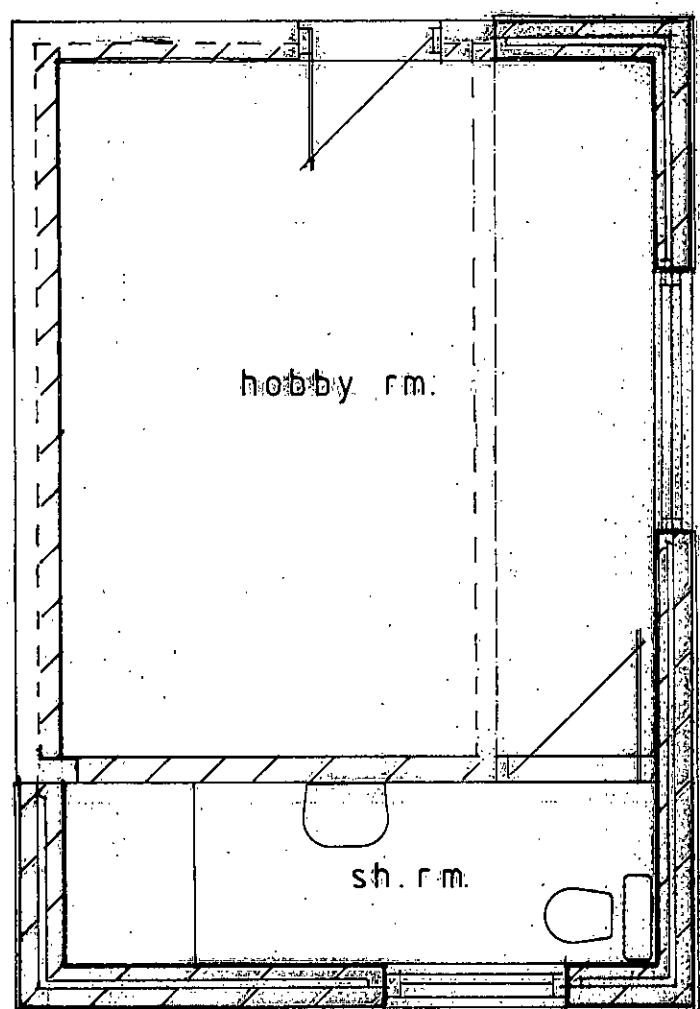


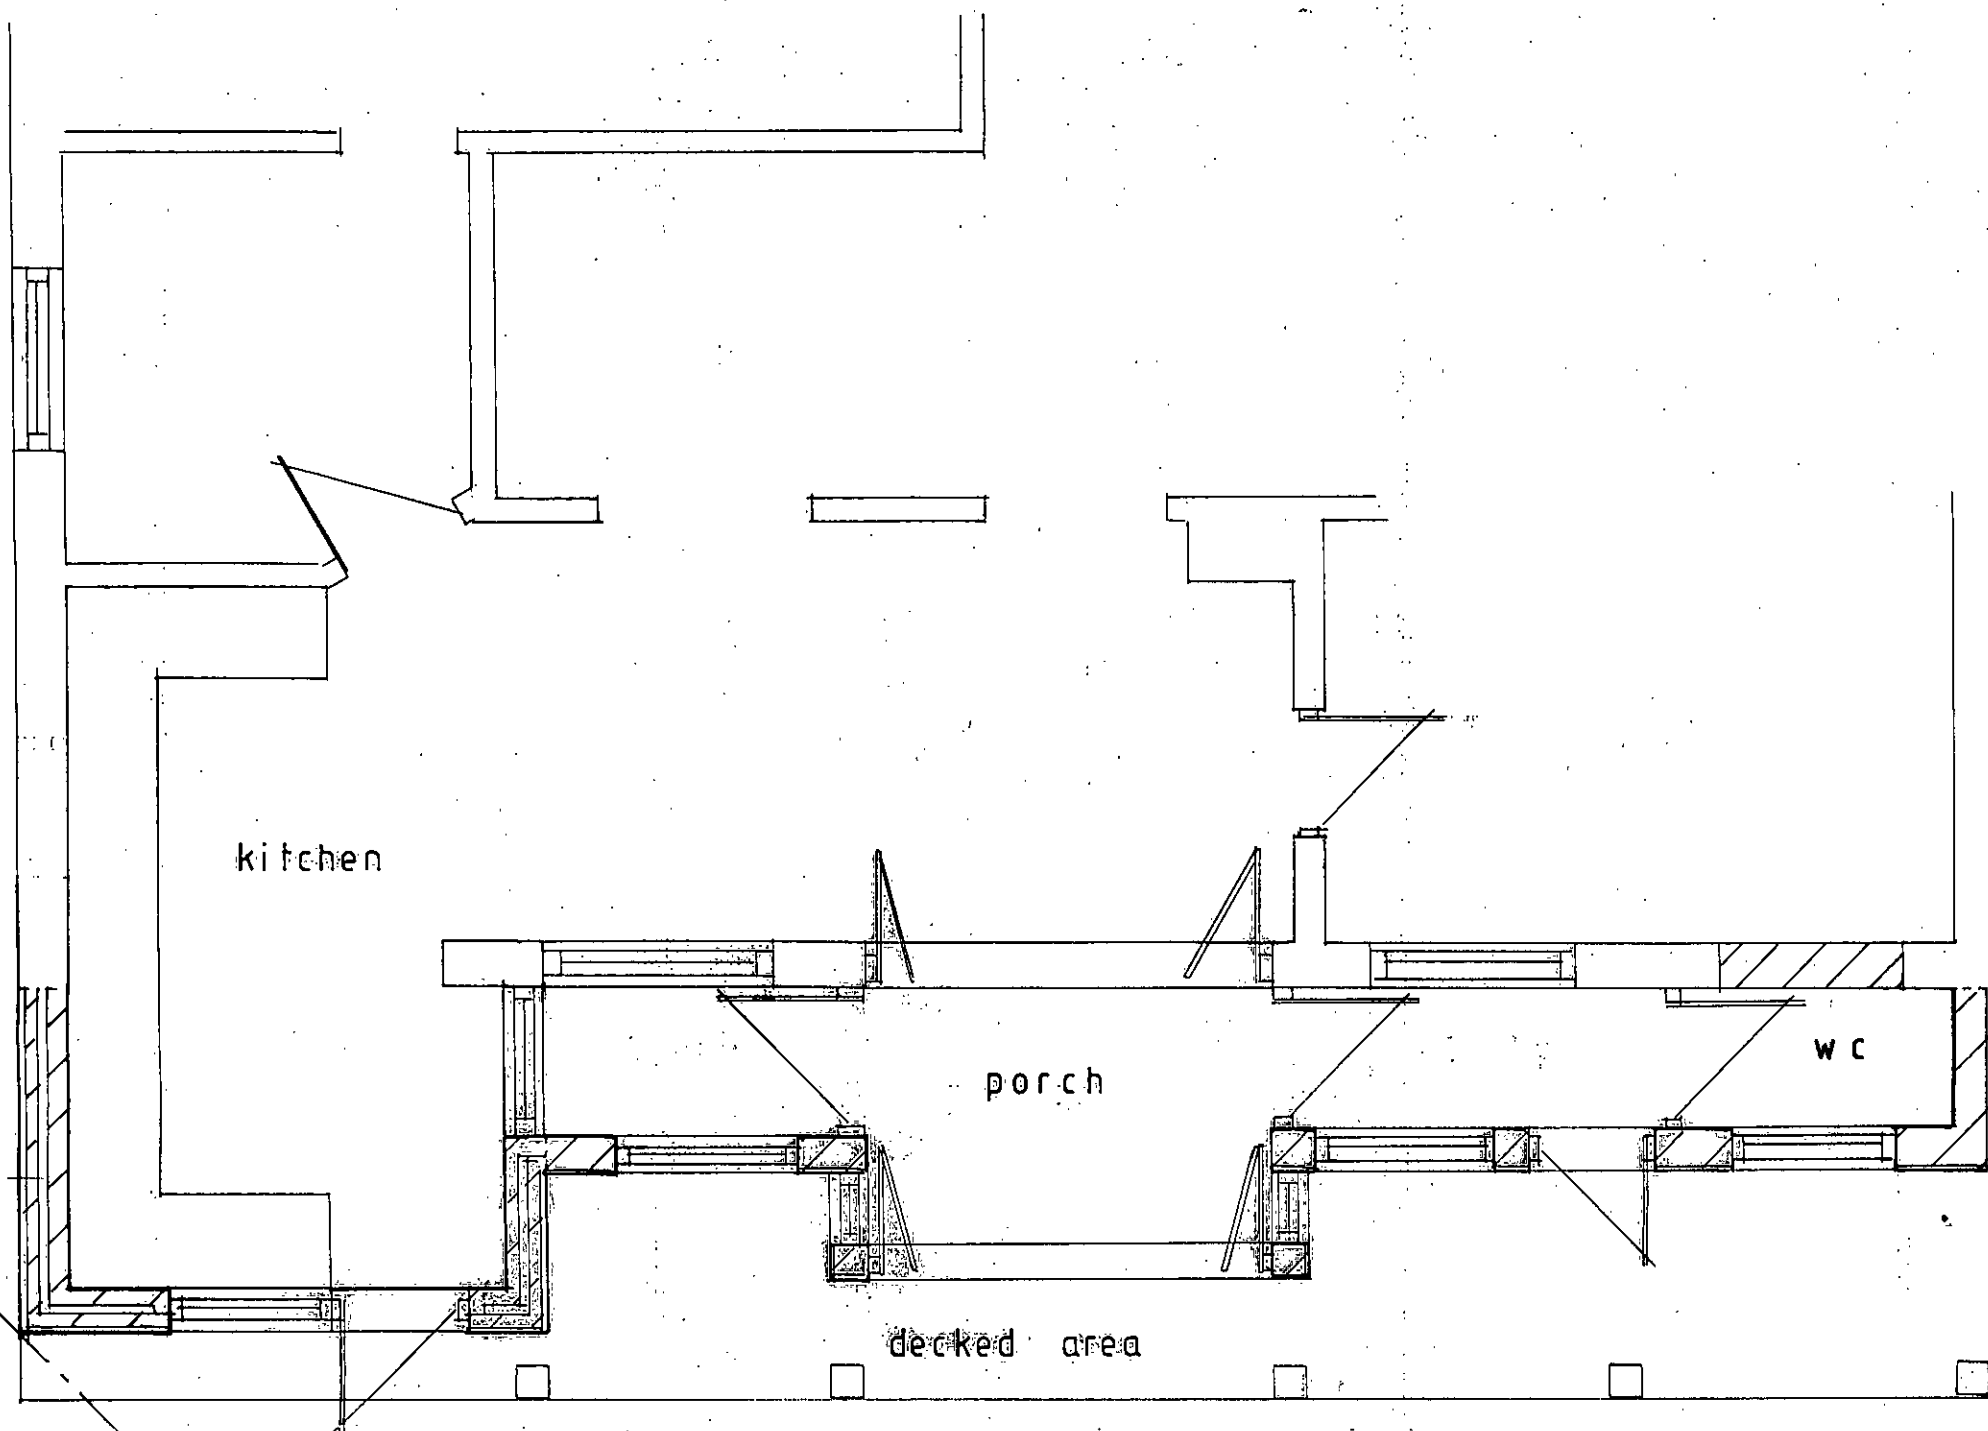

proposed floor plan
1:50