


Lagoon

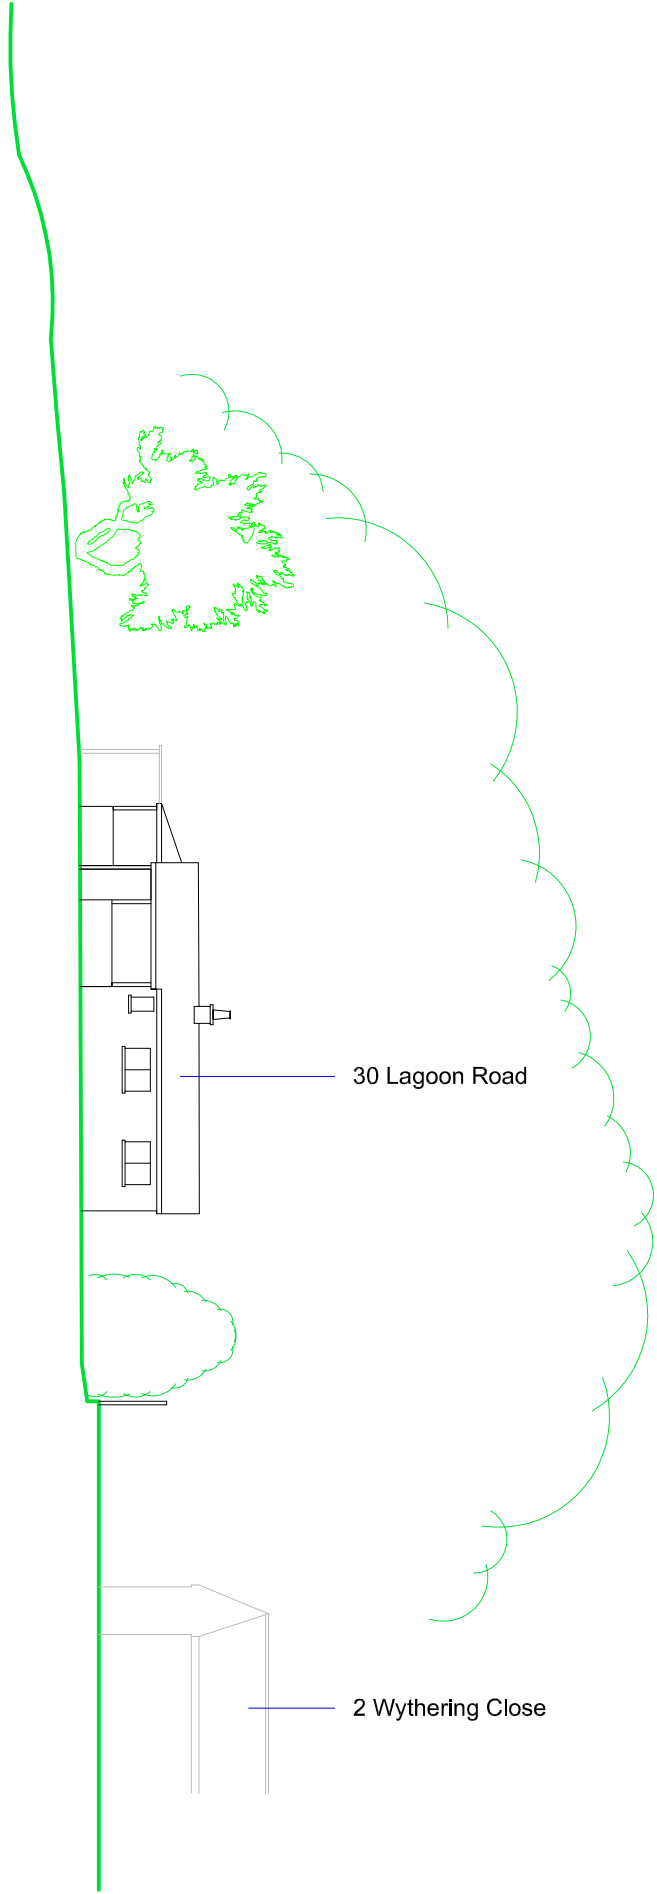


EXISTING SECTION

New dwelling

New floor levels shown at 3.775 mms

Lagoon

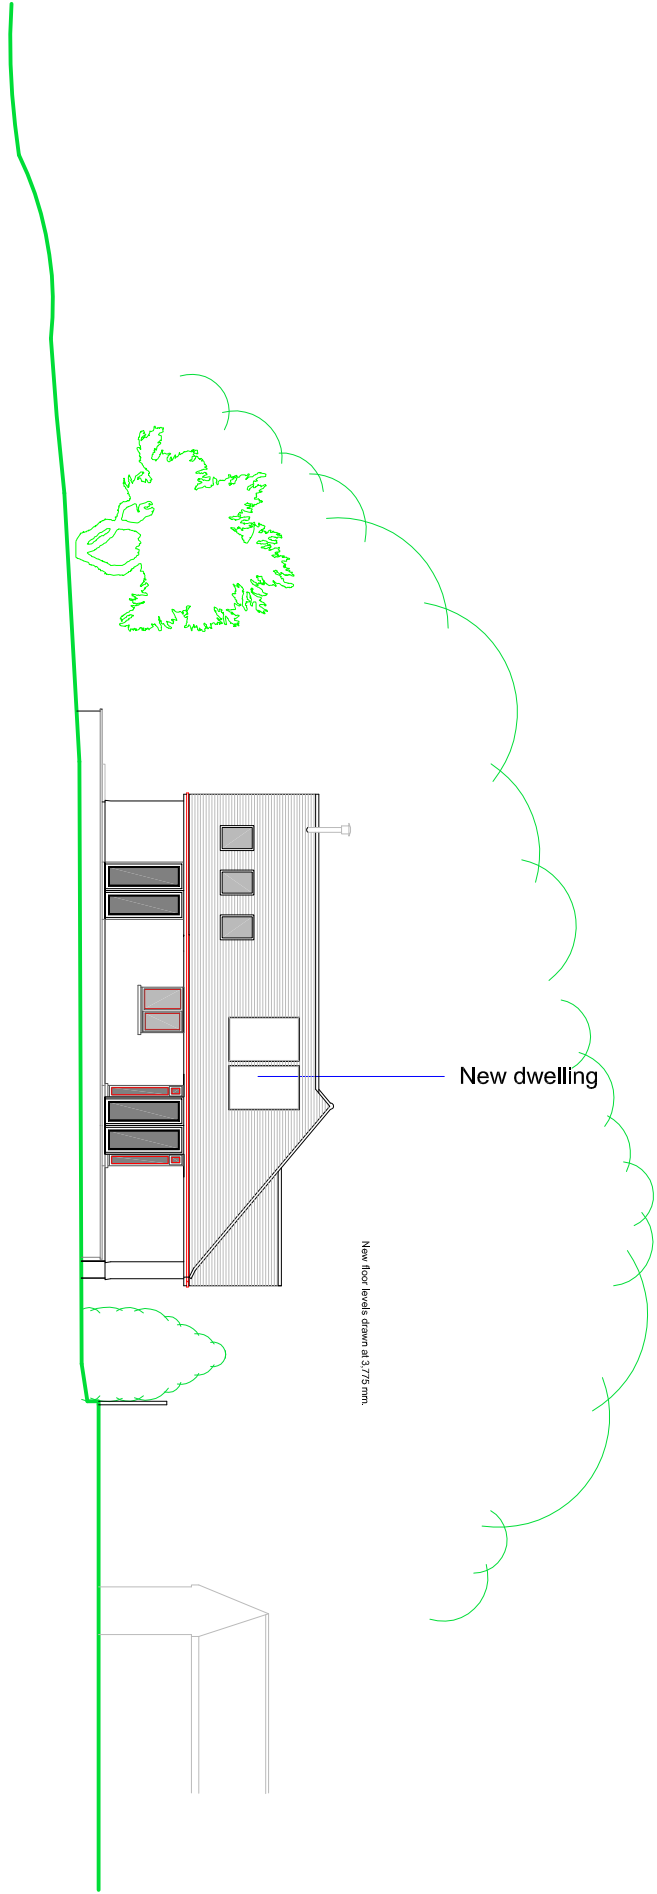

PROPOSED SECTION

