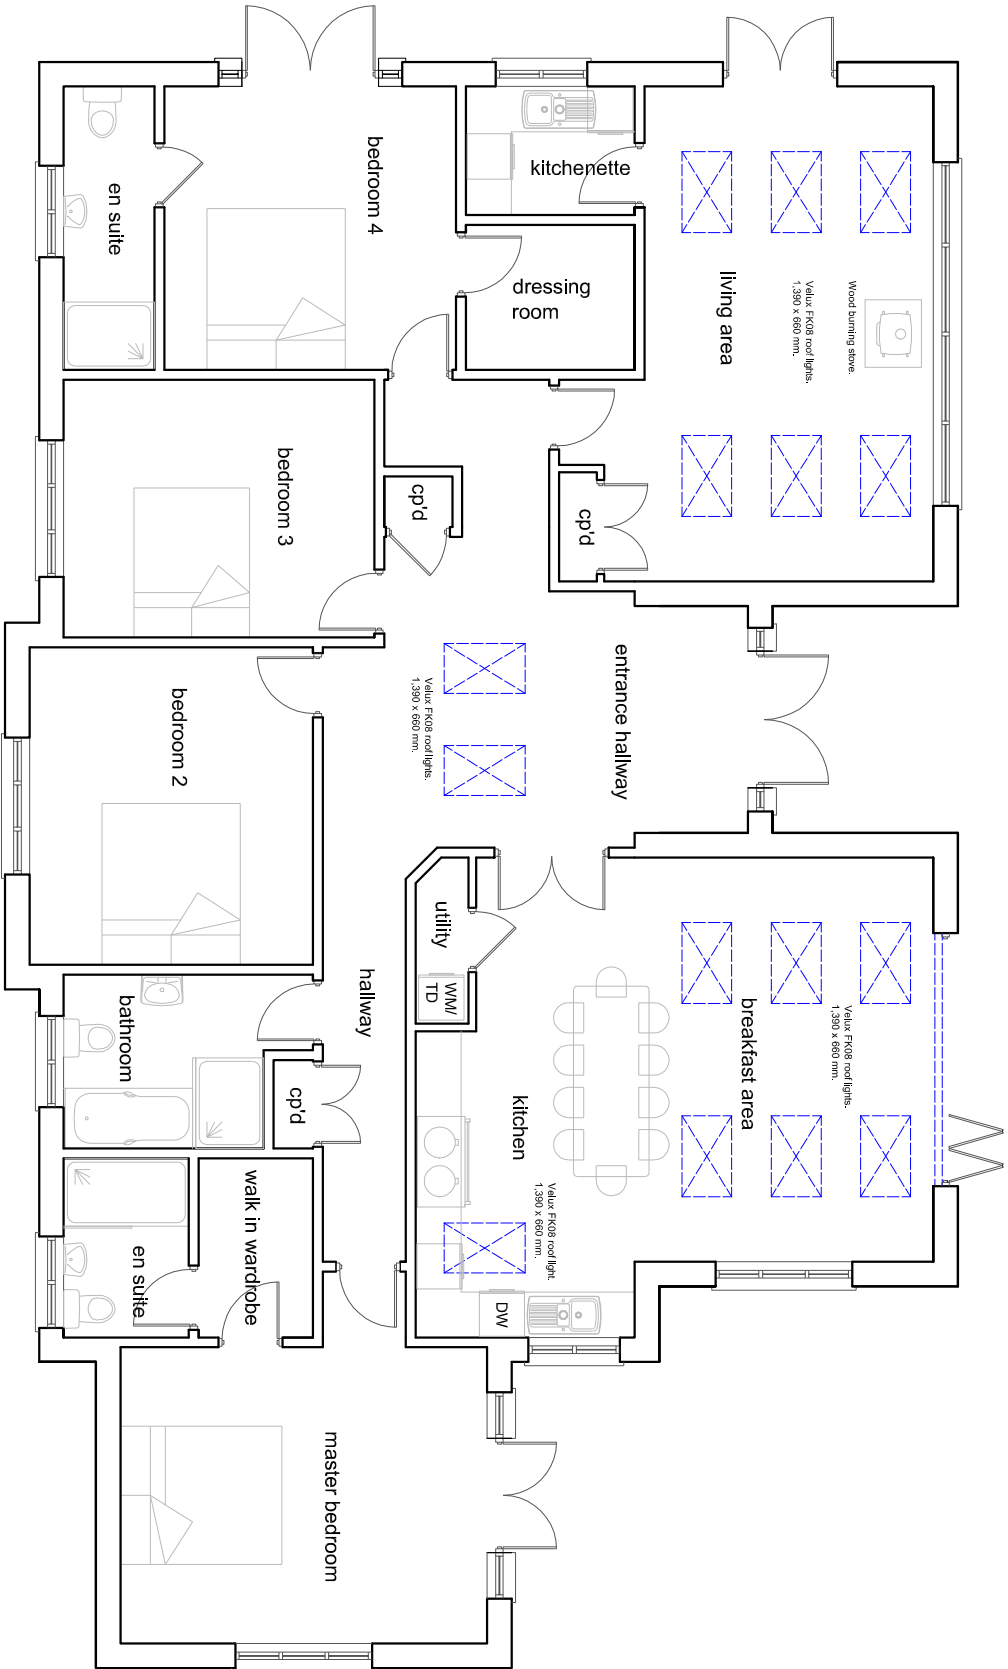


PROPOSED GROUND FLOOR PLAN

SUSSEX BUILDING CONSULTANCY LIMITED 30 LAGOON ROAD, PAGHAM, BOGNOR REGIS, WEST SUSSEX. SCALE - 1/100 REV - A DATE - 10/11/2017	 LABC partner 3 NORTHGATE ROAD BOGNOR REGIS PO21 3LZ TEL - (01243) 861379
--	---