


NOTES


ROOF - Natural slate tiles to pitched roof to planning approval.

WALLS - Mixture of painted render and 'Marley Eternit Cedra' weatherboarding and a face brick lower plinth.

WINDOWS/DOORS - Grey PVC or powder coated aluminium framed double glazed units.

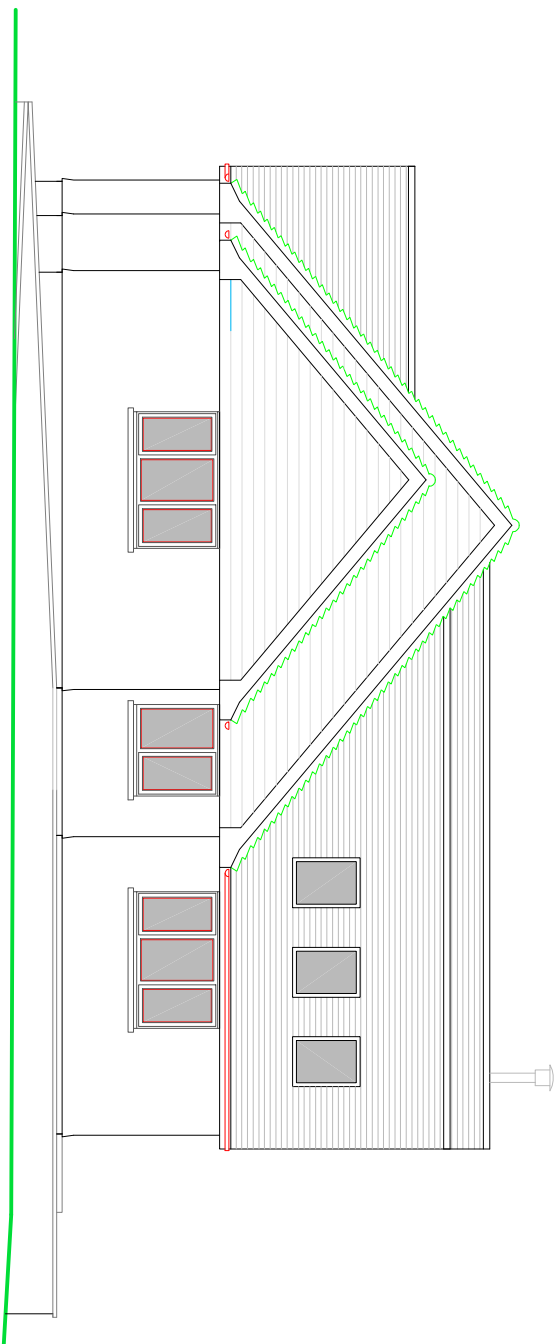


NORTHERN ELEVATION

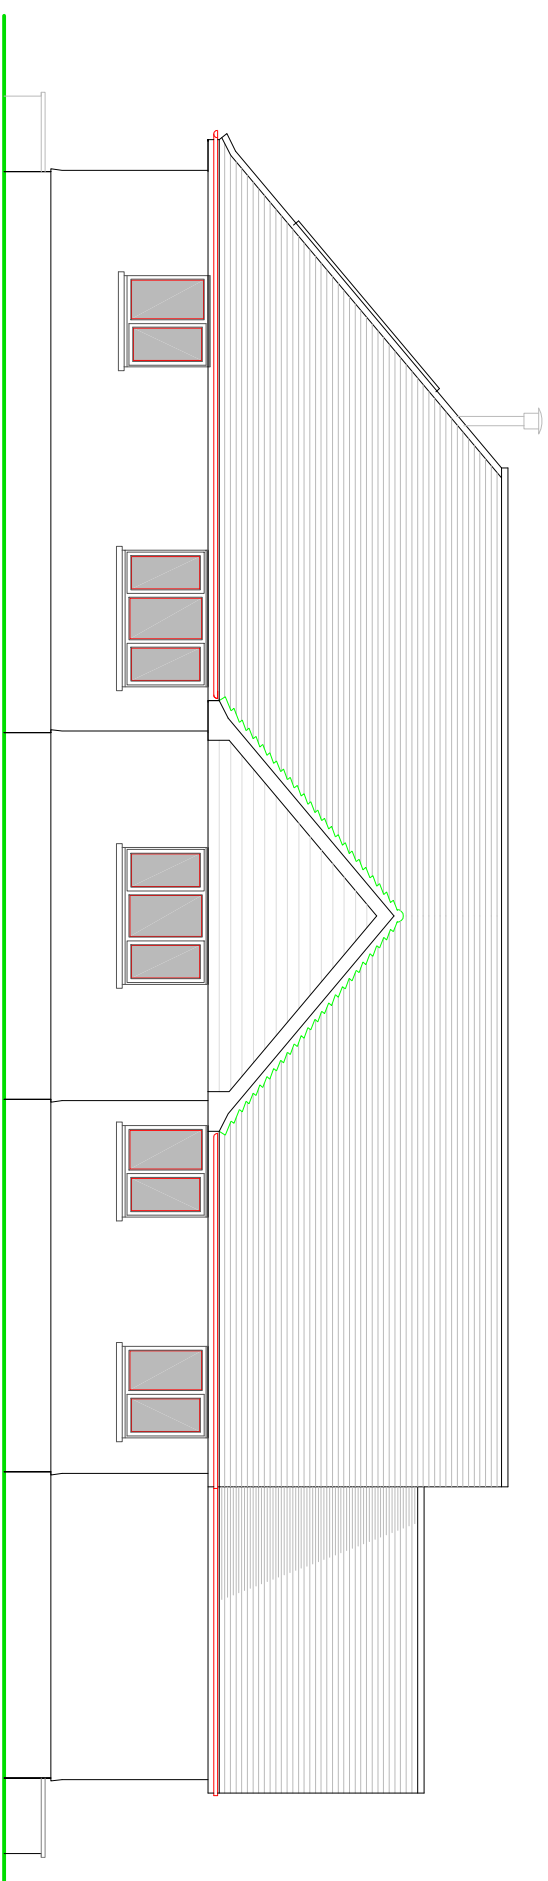

EASTERN ELEVATION

SCALE

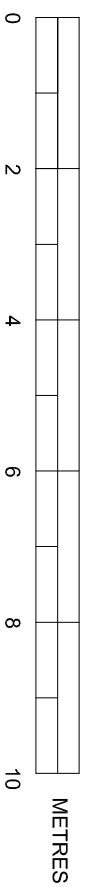

PROPOSED ELEVATIONS

SUSSEX BUILDING CONSULTANCY LIMITED

30 LAGOON ROAD, PAGHAM,
BOGNOR REGIS, WEST SUSSEX.

SCALE - 1/100 REV - C DATE - 05/01/2018



3 NORTHCOTE ROAD
BOGNOR REGIS
PO21 5LZ
TEL - (01243) 861379