


NOTES


ROOF - Natural slate tiles to pitched roof to planning approval.

WALLS - Mixture of painted render and 'Marley Eternit Cedar' weatherboarding and face brick lower plinth.


WINDOWS/DOORS - Grey PVC or powder coated aluminium framed double glazed units.

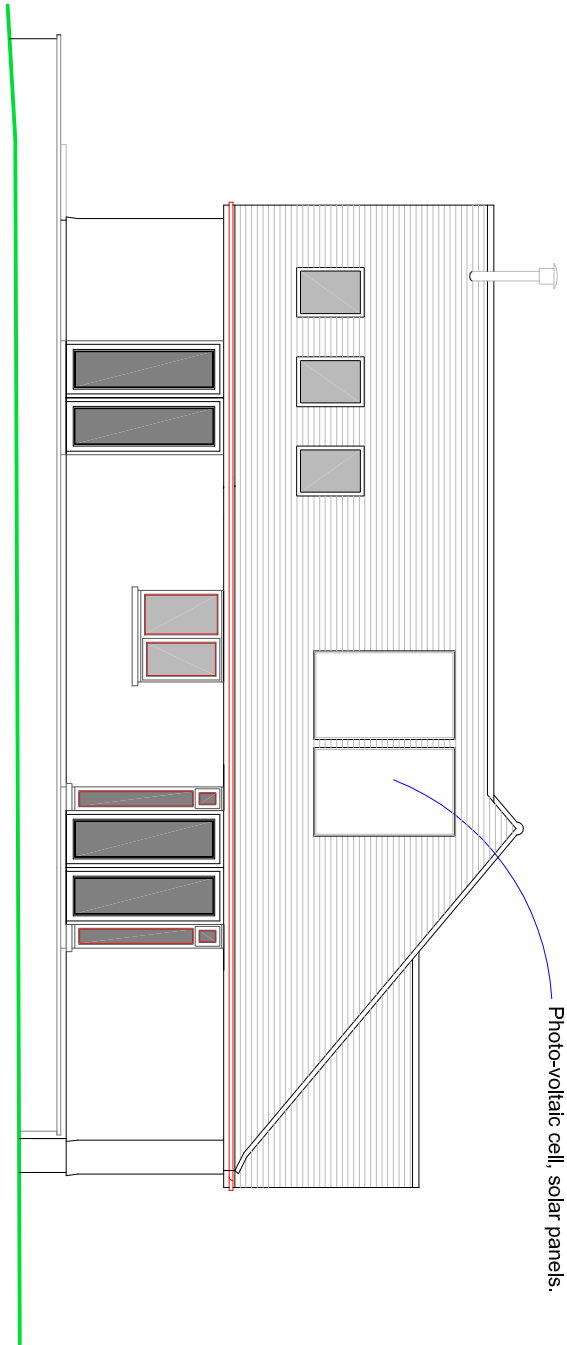

SOUTHERN ELEVATION

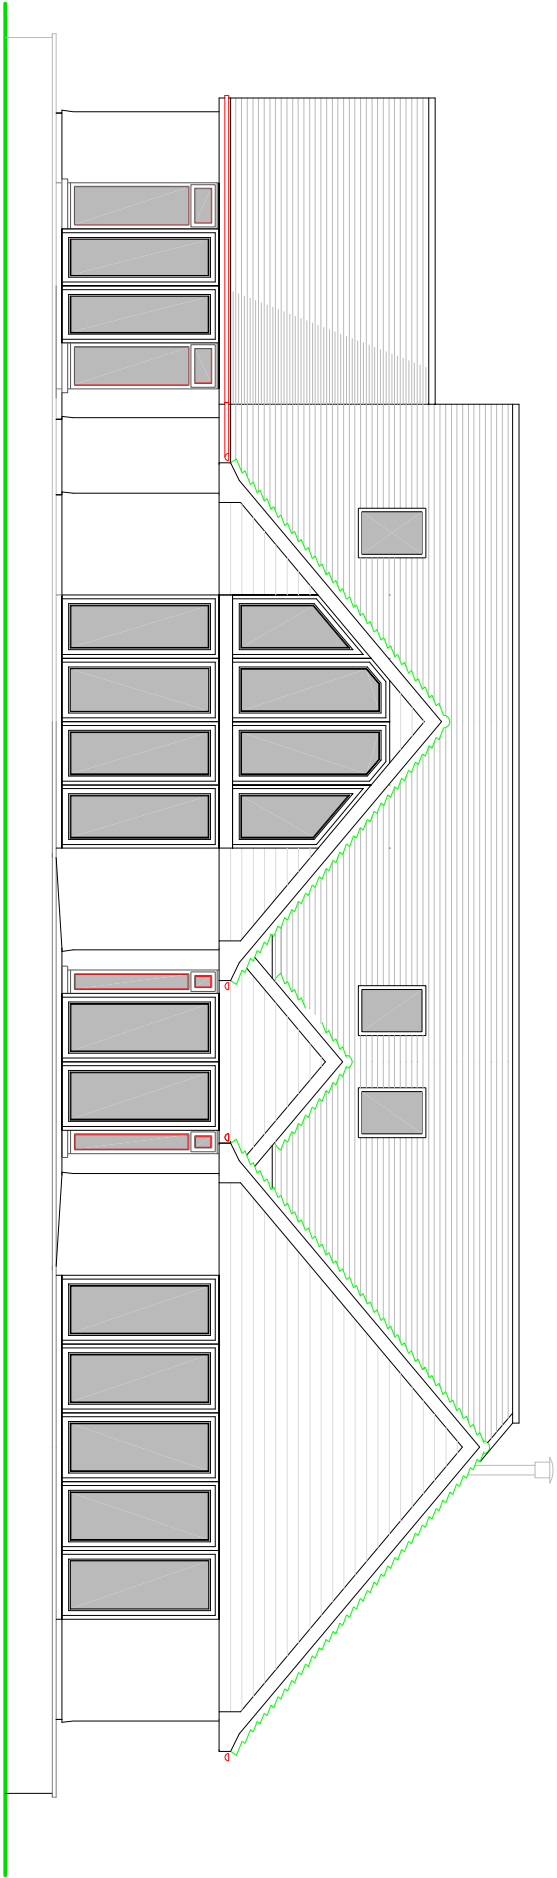

WESTERN ELEVATION

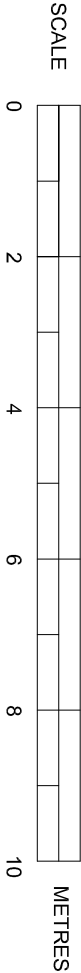

PROPOSED ELEVATIONS

SUSSEX BUILDING CONSULTANCY LIMITED

30 LAGOON ROAD, PAGHAM,
BOGNOR REGIS, WEST SUSSEX.

SCALE - 1/100 REV - C DATE - 05/01/2018



partner
LABC
30 LAGOON ROAD
BOGNOR REGIS
PO21 3LZ
TEL - (01243) 861379