


TREE SCHEDULE

Number	Girth(m)	Spread(m)	Height(m)	Notes
T.1	1.6			stump
T.2	1.6			stump
T.3	1.3			stump
T.4	1.4			stump
T.5	1.5			stump
T.6	1.1			stump
T.7	0.7			
T.8	0.3			
T.9	0.5			spruce
T.10	0.4			ash
T.11	0.5			
T.12	1.1			2no.
T.13	av. 0.4			cedar
T.14	0.9			hawthorn
T.15	0.6			stump
T.16	1.4			stump
T.17	2.0			cherry
T.18	0.6			hawthorn
T.19	0.7			holm oak
T.20	2.2			monterey pine
T.21	av. 0.9			holm oak
T.22	0.9			goat willow
T.23	0.5			hawthorn
T.24	0.5			goat willow
T.25	0.5			goat willow
T.26	0.8			hawthorn
T.27	0.5			leylandii
T.28	1.1			leylandii
T.29	0.6			leylandii
T.30	0.7			leylandii
T.31	0.7			leylandii
T.32	1.1			leylandii
T.33	0.4			holm oak
T.34	1.8			monterey pine
T.35	1.4			ash
T.36	1.2			leylandii
T.37	0.6			leylandii
T.38	0.5			leylandii
T.39	0.4			leylandii
T.40	0.4			leylandii
T.41	0.4			leylandii
T.42	0.3			leylandii
T.43	0.3			leylandii
T.44	0.5			leylandii
T.45	0.3			leylandii
T.46	0.5			leylandii
T.47	0.3			

Tree spread and height are approximate. If stated, species should be regarded as assumed unless verified by a qualified expert.

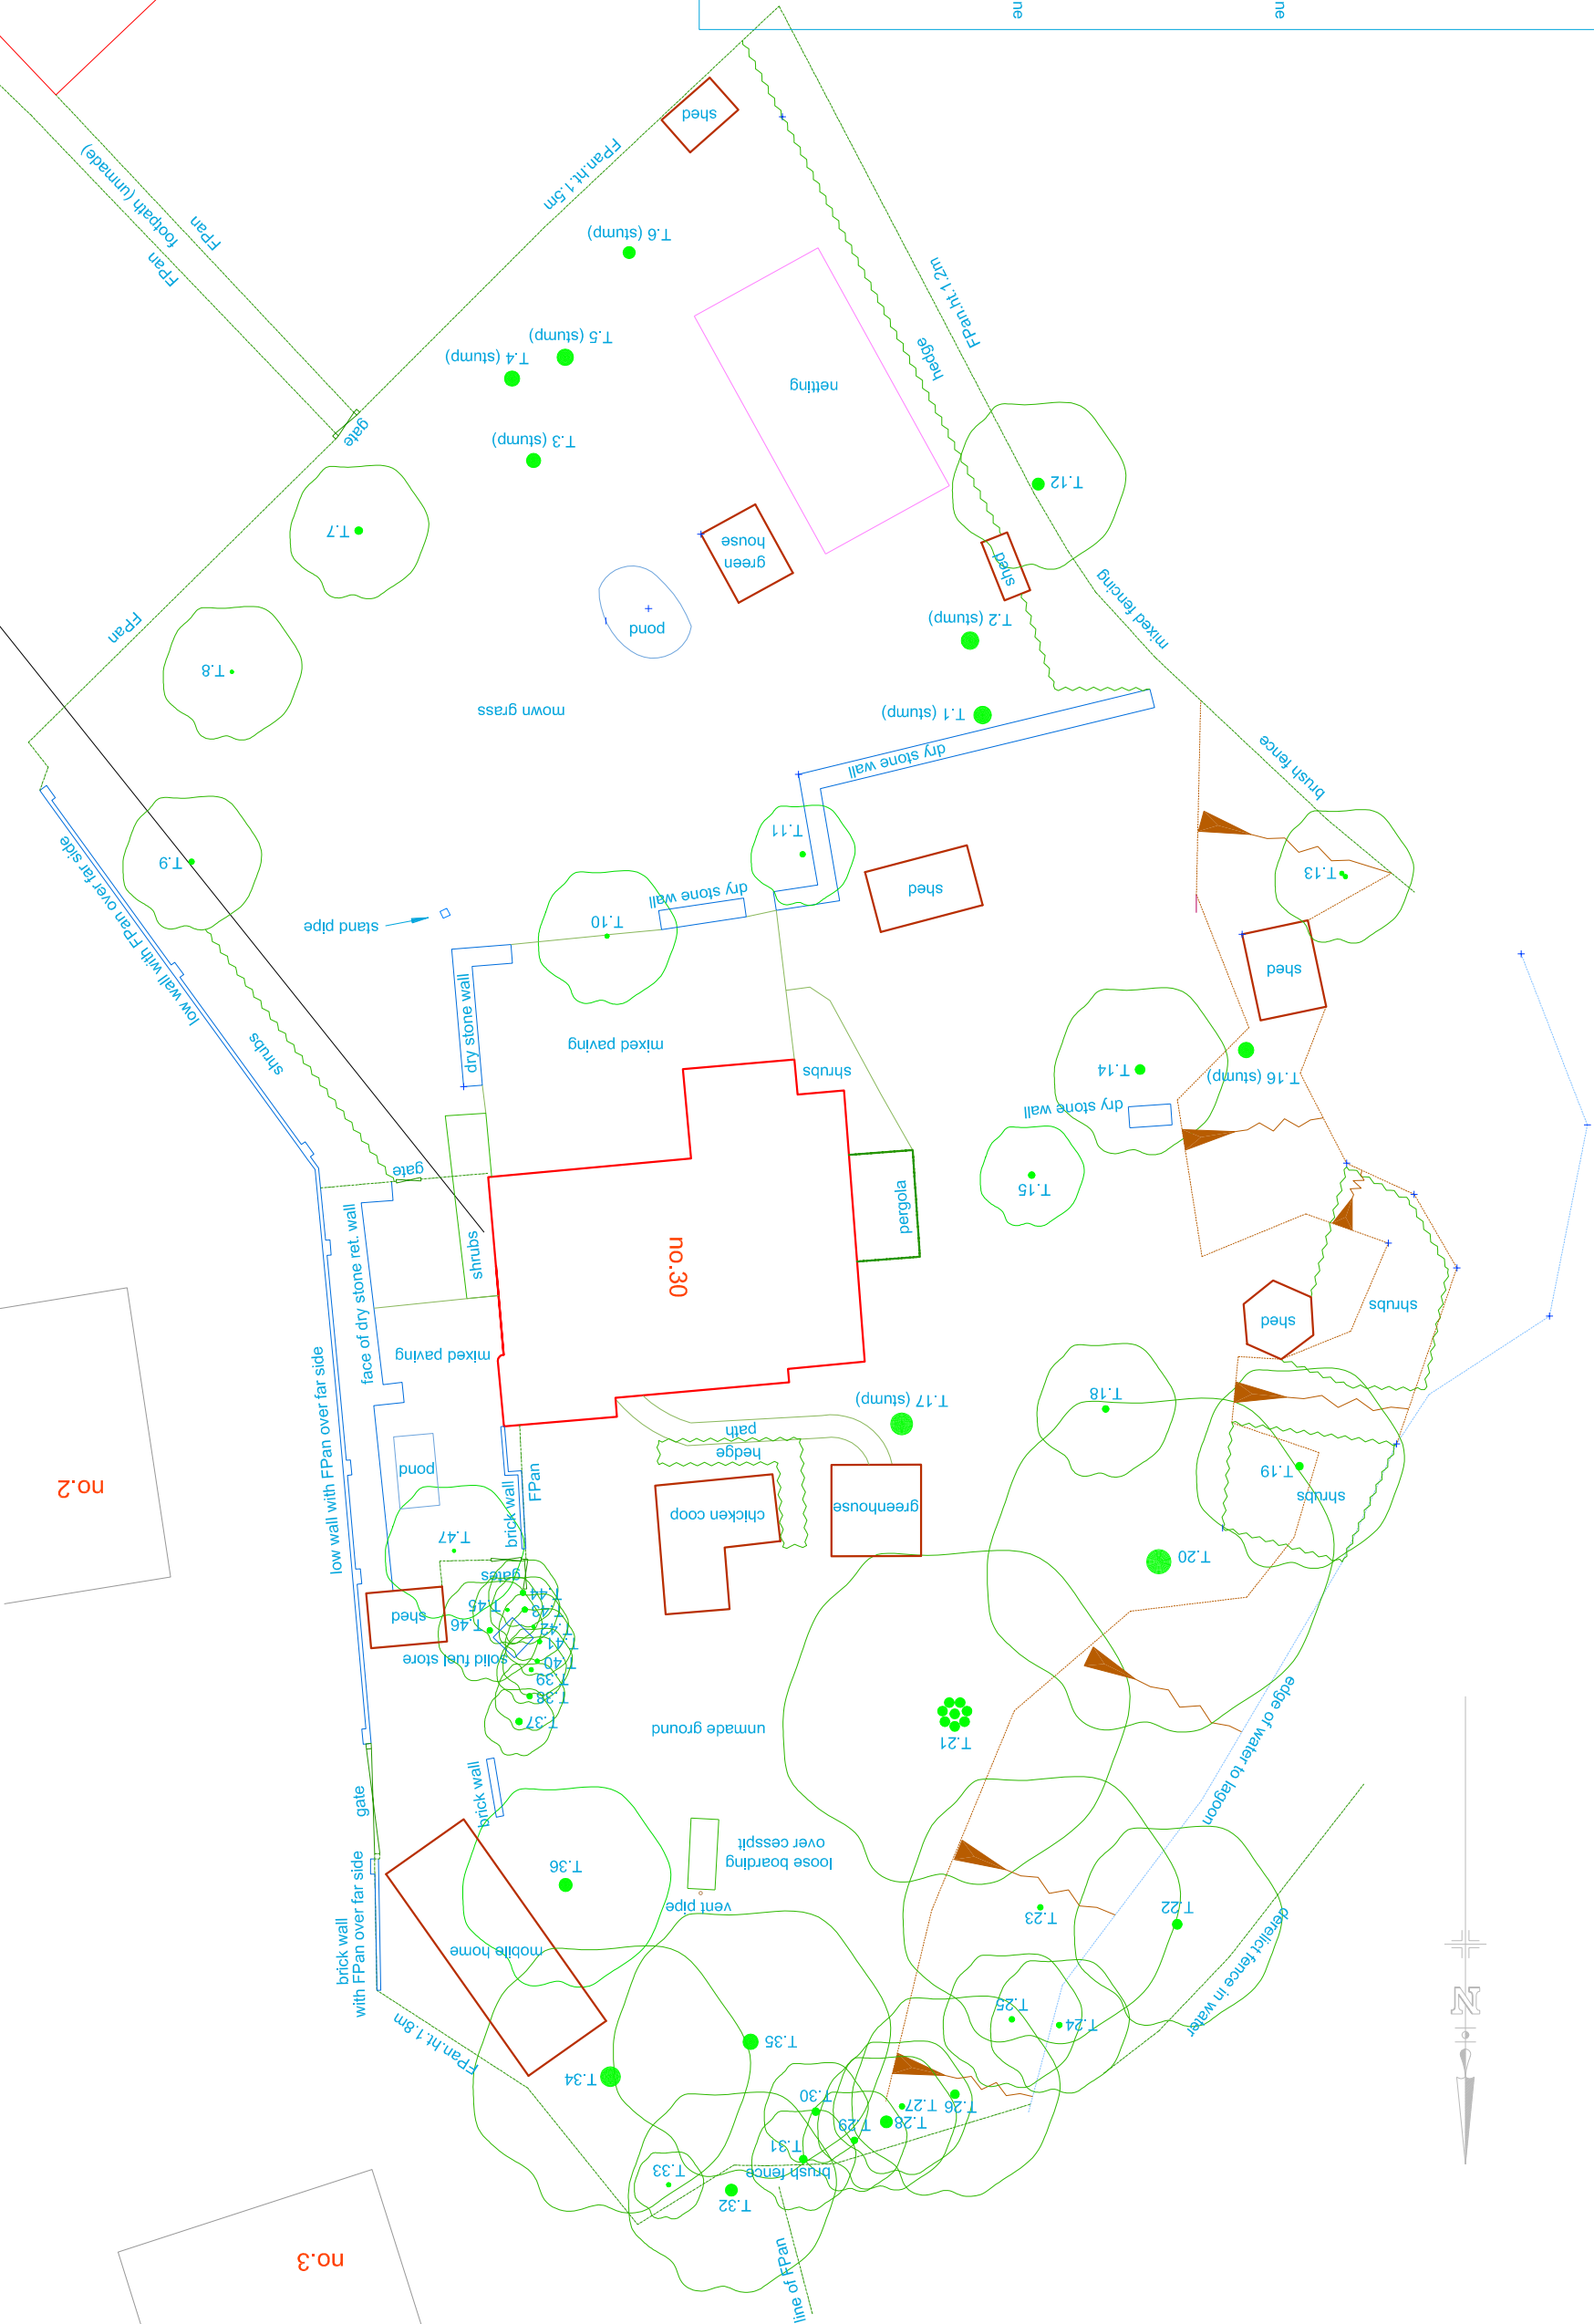

EXISTING SITE PLAN

SUSSEX BUILDING CONSULTANCY LIMITED

30 LAGOON ROAD, PAGHAM,
BOGNOR REGIS, WEST SUSSEX.

SCALE - 1/200 REV - A DATE - 17/11/2017

partner

LABC

3 NORTHOTE ROAD
BOGNOR REGIS
TEL - (01243) 661379