



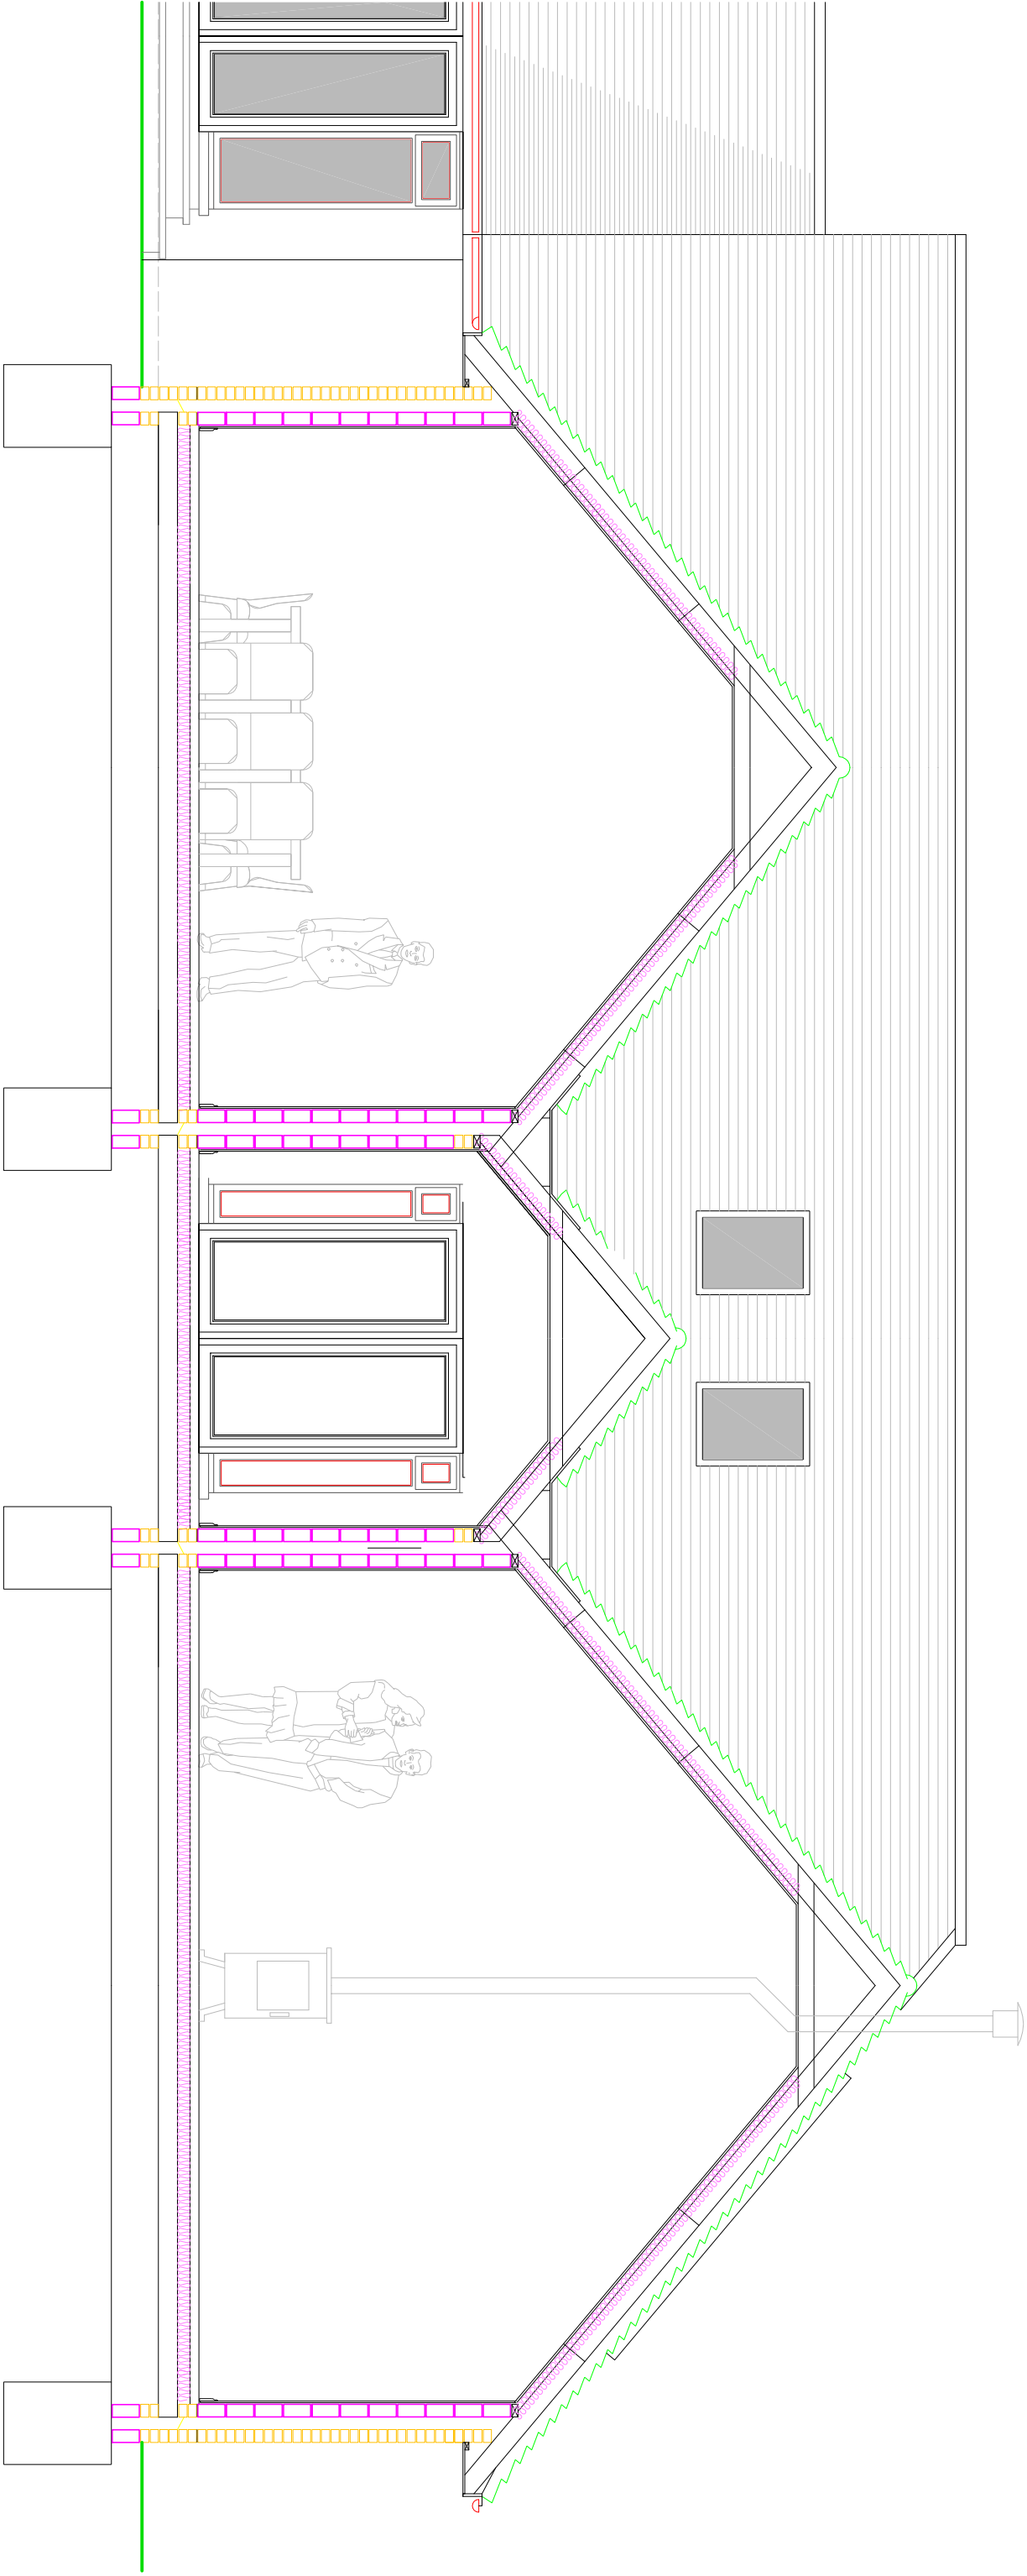

PROPOSED CROSS SECTION 'BB'

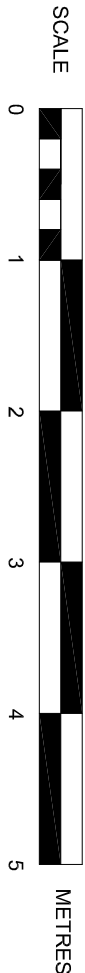

SUSSEX BUILDING CONSULTANCY LIMITED	
30 LAGOON ROAD, PAGHAM, BOGNOR REGIS, WEST SUSSEX.	
SCALE - 1/50 REV - A DATE - 10/11/2017	
 LABC partner	3 NORTHCOTE ROAD BOGNOR REGIS PO21 5LZ TEL/FAX - (01243) 861379