


TREE SCHEDULE

Number	Girth(m)	Spread(m)	Height(m)	Notes
T.1	1.6			stump
T.2	1.6			stump
T.3	1.3			stump
T.4	1.4			stump
T.5	1.5			stump
T.6	1.1			stump
T.7	0.7			
T.8	0.3			
T.9	0.5			
T.10	Removed.			
T.11	Removed.			
T.12	1.1			
T.13	av. 0.4			2no.
T.14	Removed.			
T.15	0.6			hawthorn
T.16	1.4			stump
T.17	2.0			stump
T.18	0.6			cherry
T.19	0.7			hawthorn
T.20	2.2			hawthorn
T.21	av. 0.9			monterey pine
T.22	0.9			holm oak
T.23	0.5			goat willow
T.24	0.5			hawthorn
T.25	0.5			goat willow
T.26	0.8			hawthorn
T.27	0.5			hawthorn
T.28	1.1			leylandii
T.29	0.6			leylandii
T.30	0.7			leylandii
T.31	0.7			leylandii
T.32	1.1			leylandii
T.33	0.4			leylandii
T.34	1.8			holm oak
T.35	1.4			monterey pine
T.36	Removed.			
T.37	Removed.			
T.38	Removed.			
T.39	Removed.			
T.40	Removed.			
T.41	Removed.			
T.42	Removed.			
T.43	Removed.			
T.44	Removed.			
T.45	Removed.			
T.46	Removed.			
T.47	Removed.			

Tree spread and height are approximate. If stated, species should be regarded as assumed unless verified by a qualified expert.

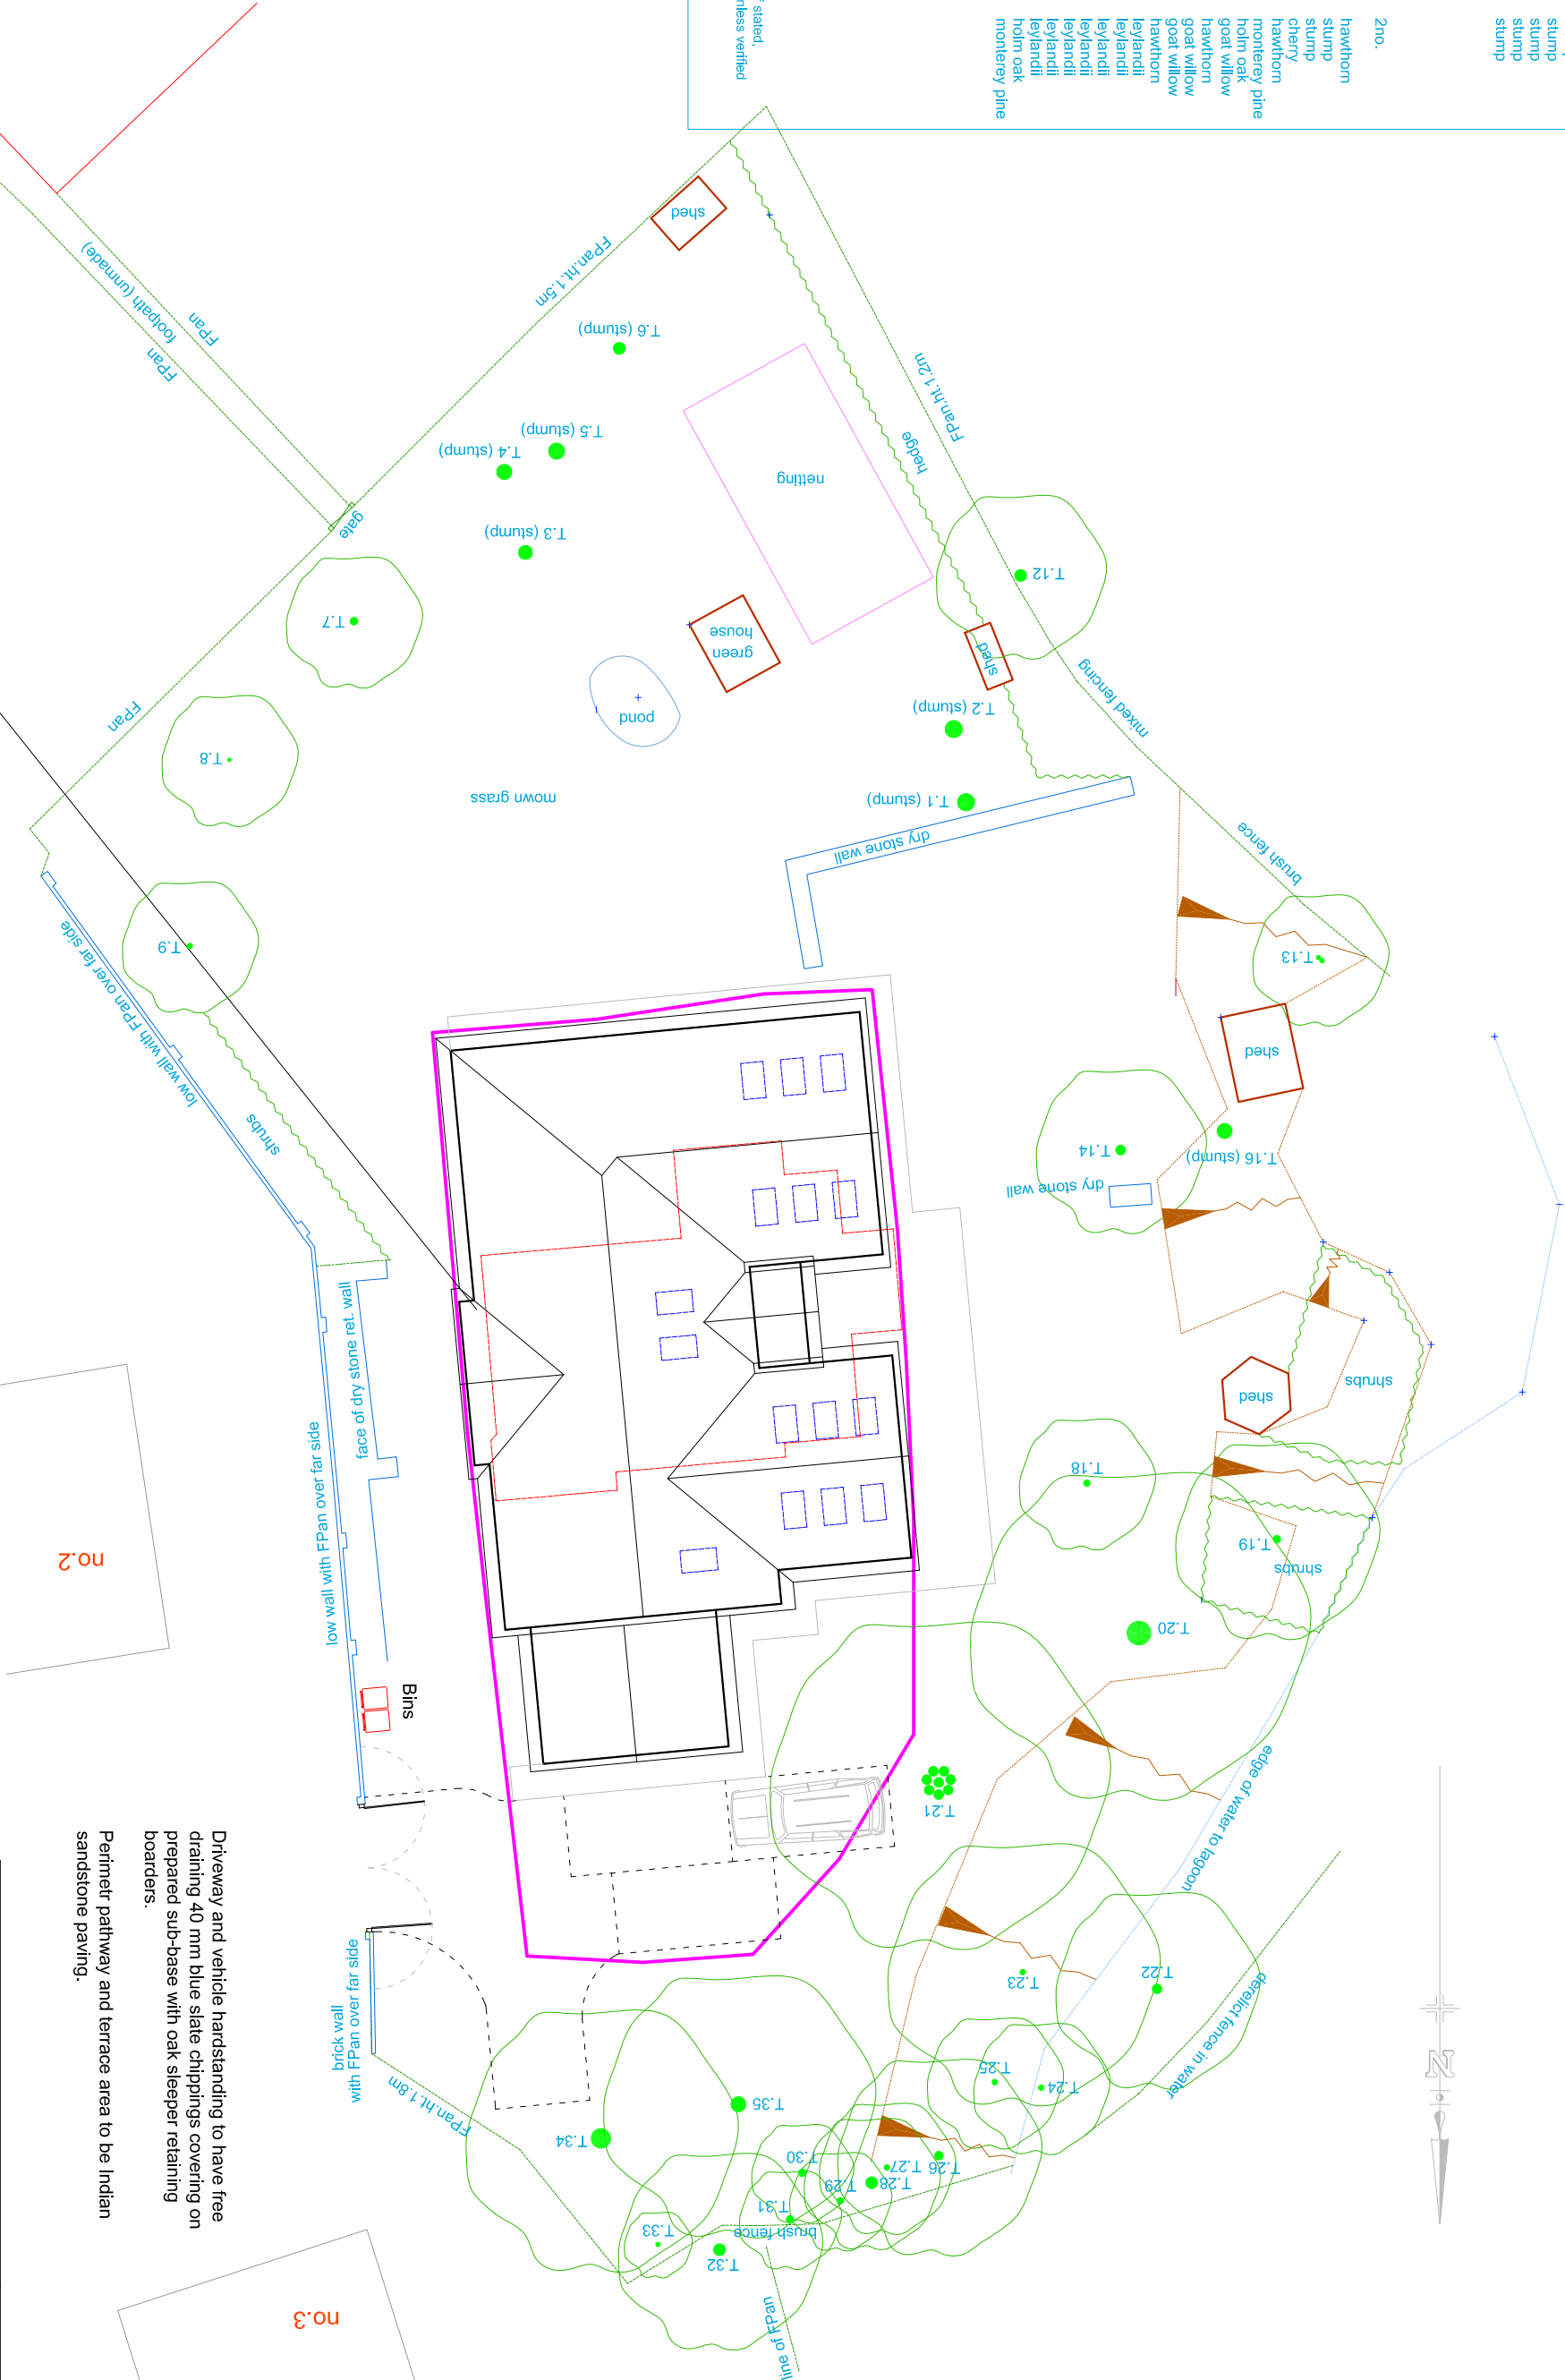

PROPOSED SITE PLAN

SUSSEX BUILDING CONSULTANCY LIMITED
30 LAGOON ROAD, PAGHAM,
BOGNOR REGIS, WEST SUSSEX.
SCALE - 1/200 REV - D DATE - 24/05/2018

