
ARUN DISTRICT COUNCIL P/36/23/PDH

Site Plan

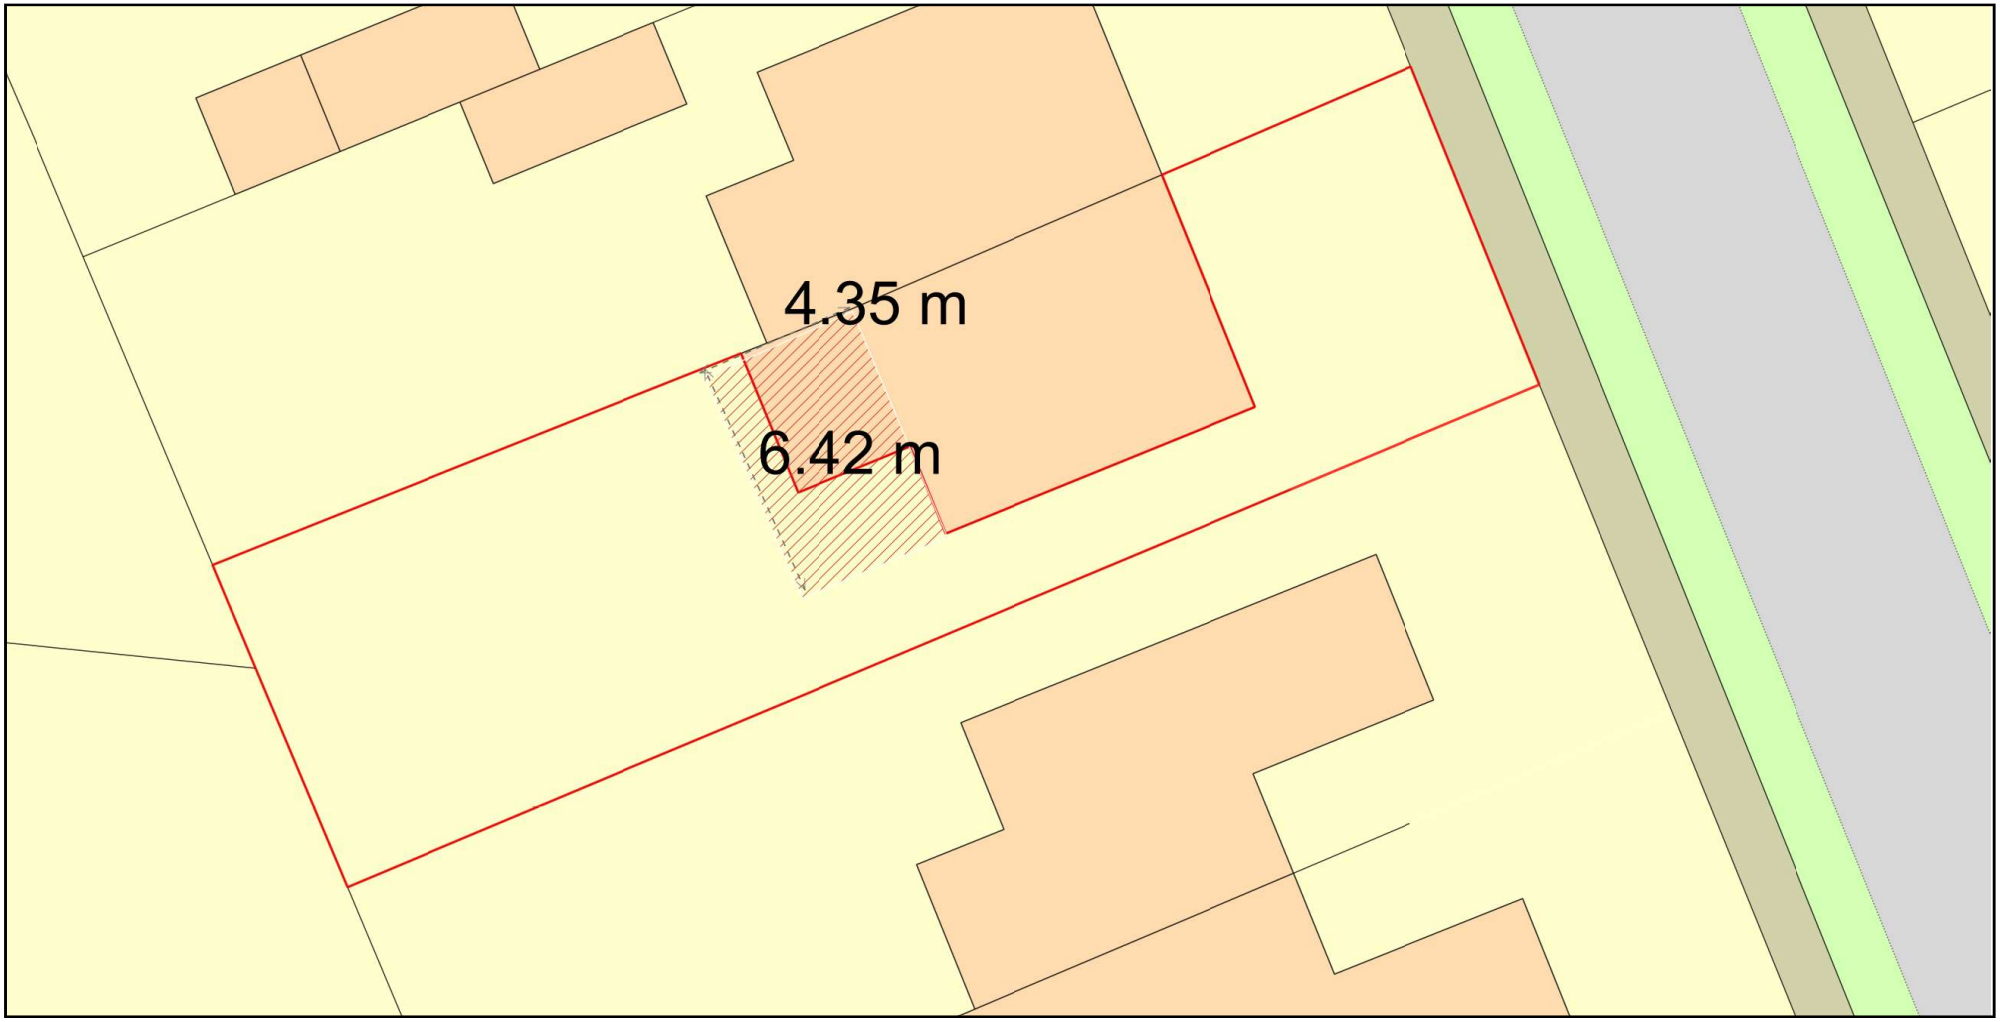

0 10
Metres

N

ReQuestaPlan

Plan Produced for: Mr K Stow

Date Produced: 12 Mar 2023

Plan Reference Number: TQRQM23071134638773

Scale: 1:200 @ A4

© Crown copyright and database rights 2023 OS 100042766