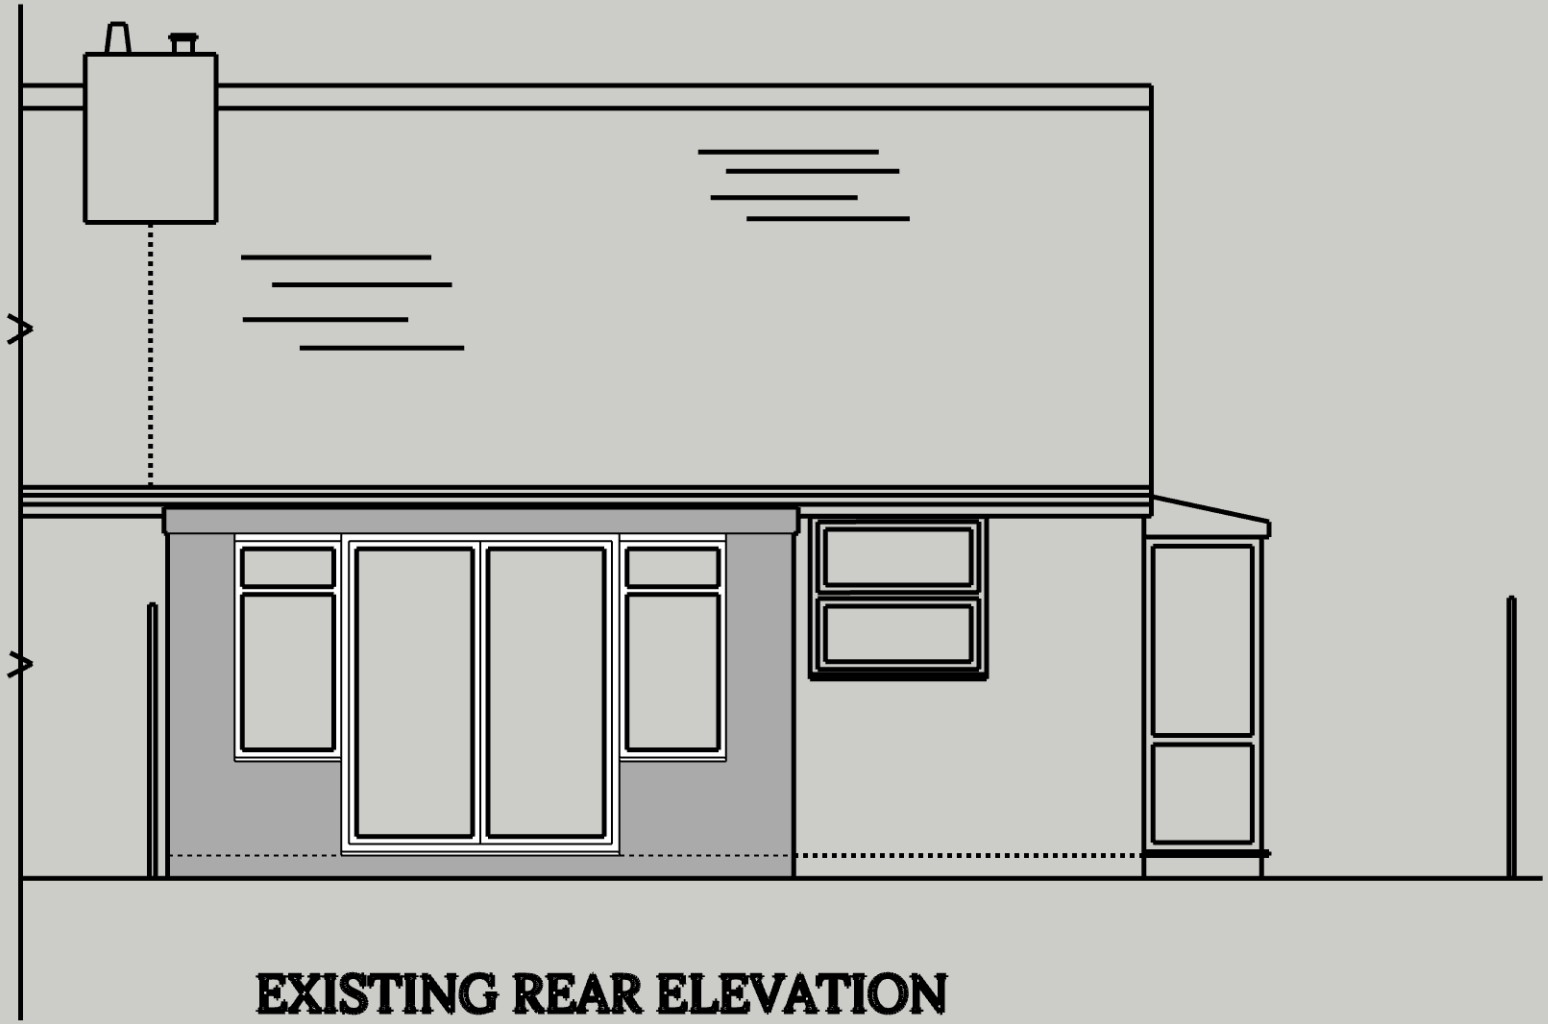


EXISTING REAR ELEVATION