



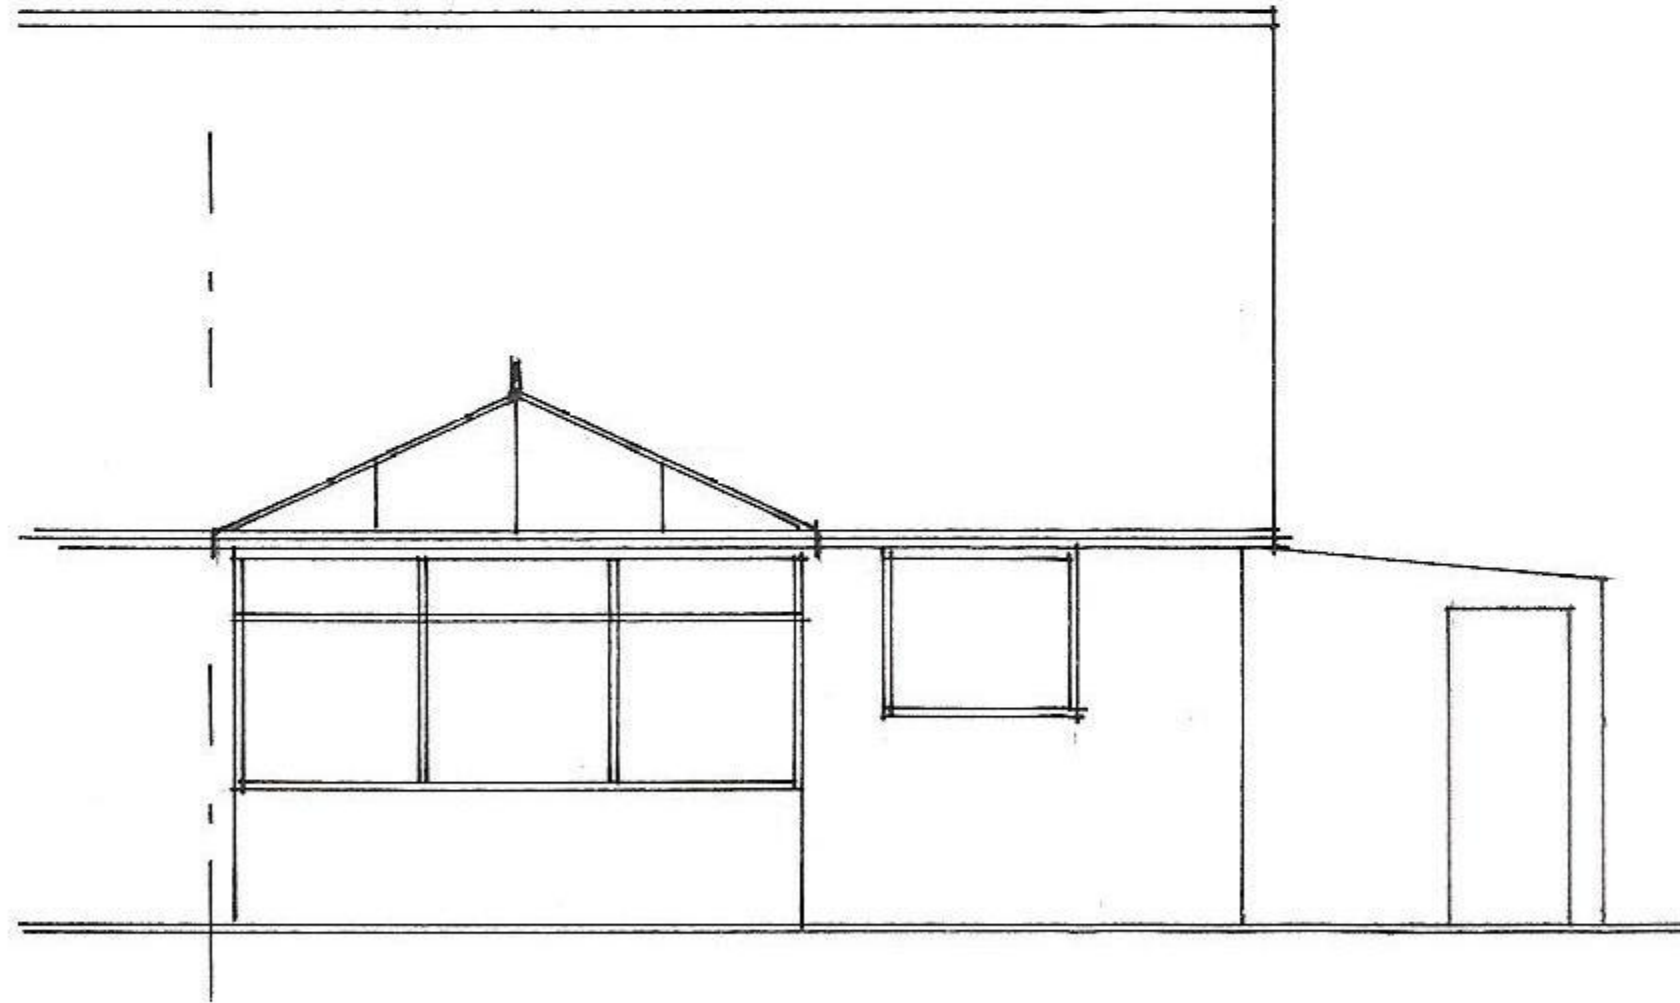

EXISTING REAR ELEVATION (1/100)

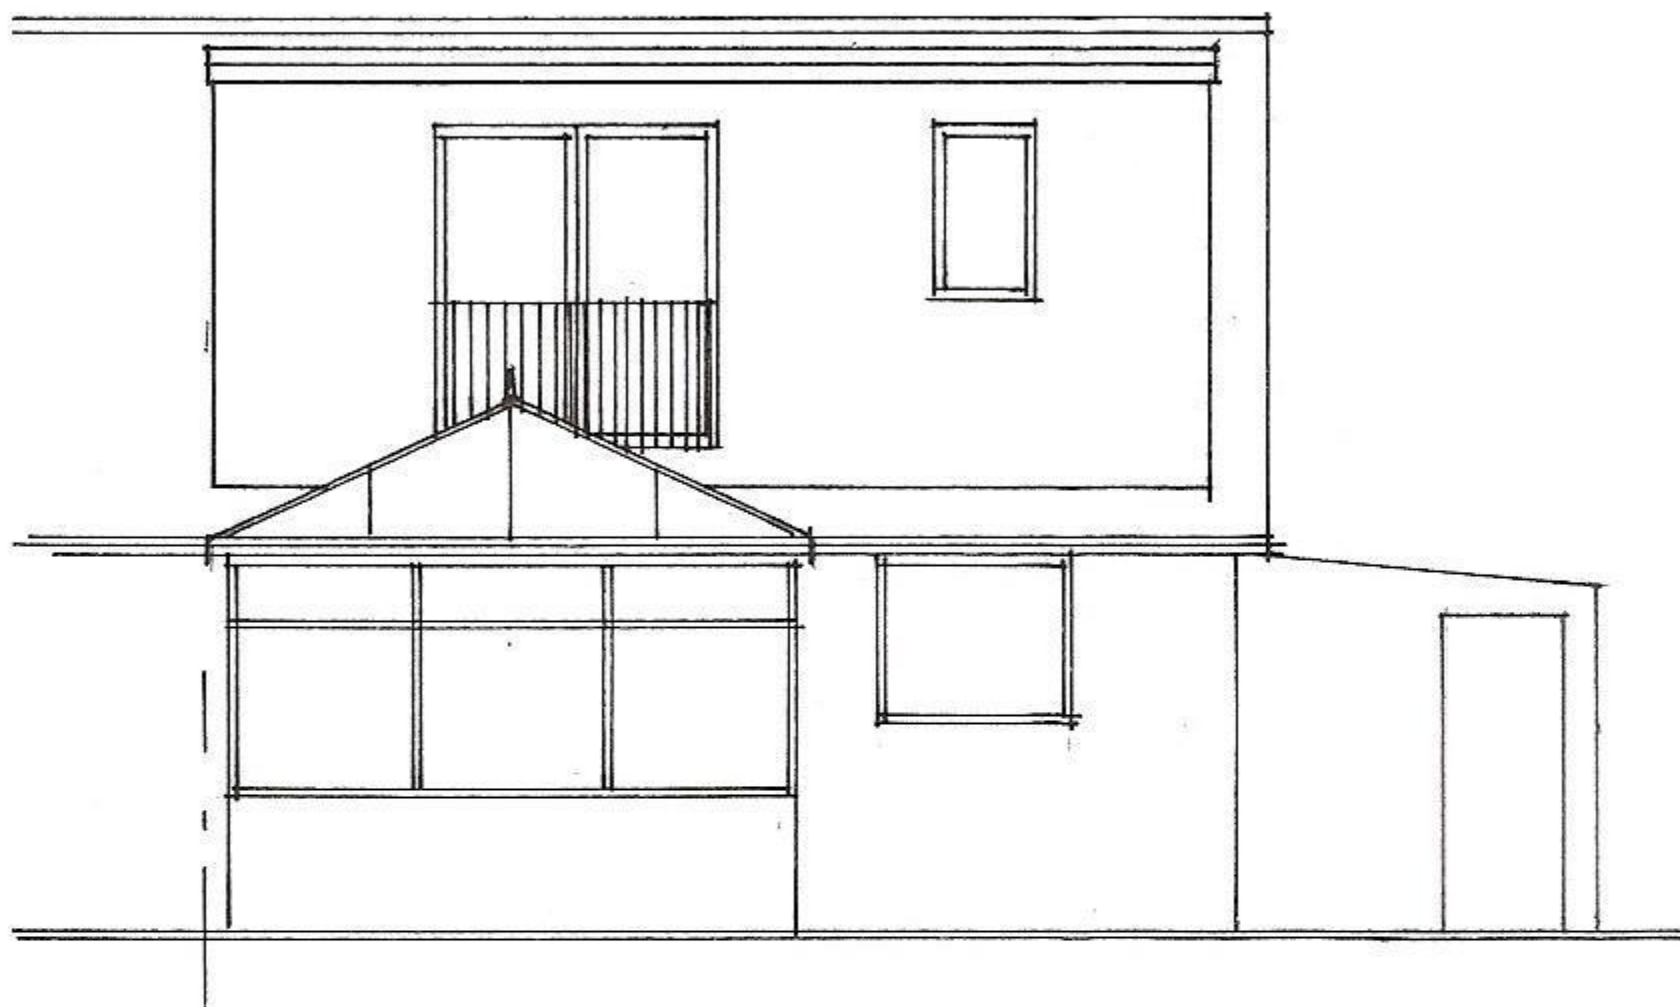

PROPOSED REAR ELEVATION (1/100)

4 THE GREEN, PAGHAM