vertical timber cladding



South Elevation

obscure glazed replacement side balustrade

new openable windows below existing eaves

existing windows retained in covered way

lantern roof light

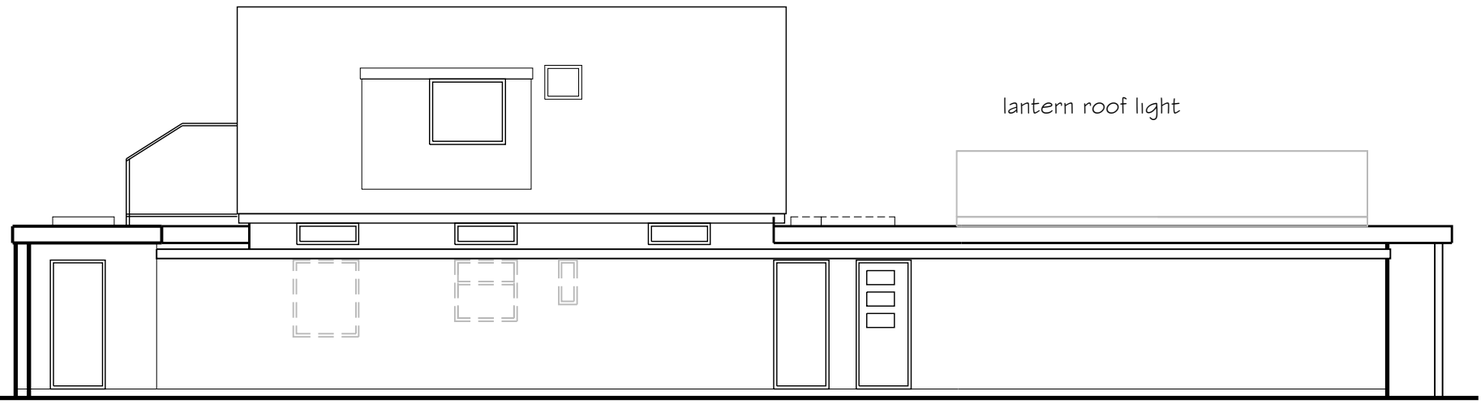

East Elevation - Inside Covered Way

obscure glazed replacement side balustrade

glass covered way

line of 1.8 m boundary fence

colour wash render wall face

lantern roof light

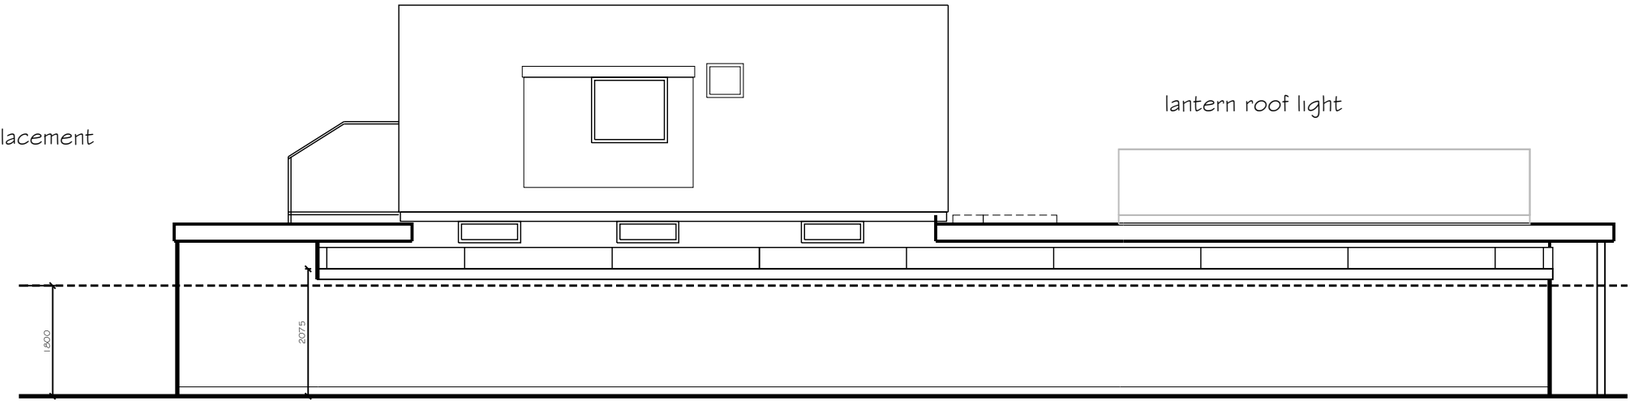

East Elevation - Boundary Fence

NOTES:

Dimensions to be checked on site before placing material orders or commencing work.
Any discrepancies shall be reported immediately.

Do not scale from these drawings except for planning purposes.
Use figured dimensions only.

Where applicable this drawing is to be read in conjunction with other consultants' drawings.

This drawing is the copyright of hda projects ltd.

A May 2016 Balcony side screening added

Rev	Date	Amendment

hda projects

St Johns House - St Johns Street
Chichester - West Sussex - PO19 1UU

Tel: 07881287017
e-mail: hdaprojects@talktalk.net

For

Mr+Mrs J Blagbrough

Project

41 Sea Lane
Pagham
West Sussex
PO21 4UW

Title

South and East Elevations

Date	Drawn	Scale	Checked
Mar 2016	wm	1 : 100 @ A3	

Job Number	Prefix	Drawing Number	Revision
1610	P	05	A

ARUN DISTRICT COUNCIL P/37/16/HH