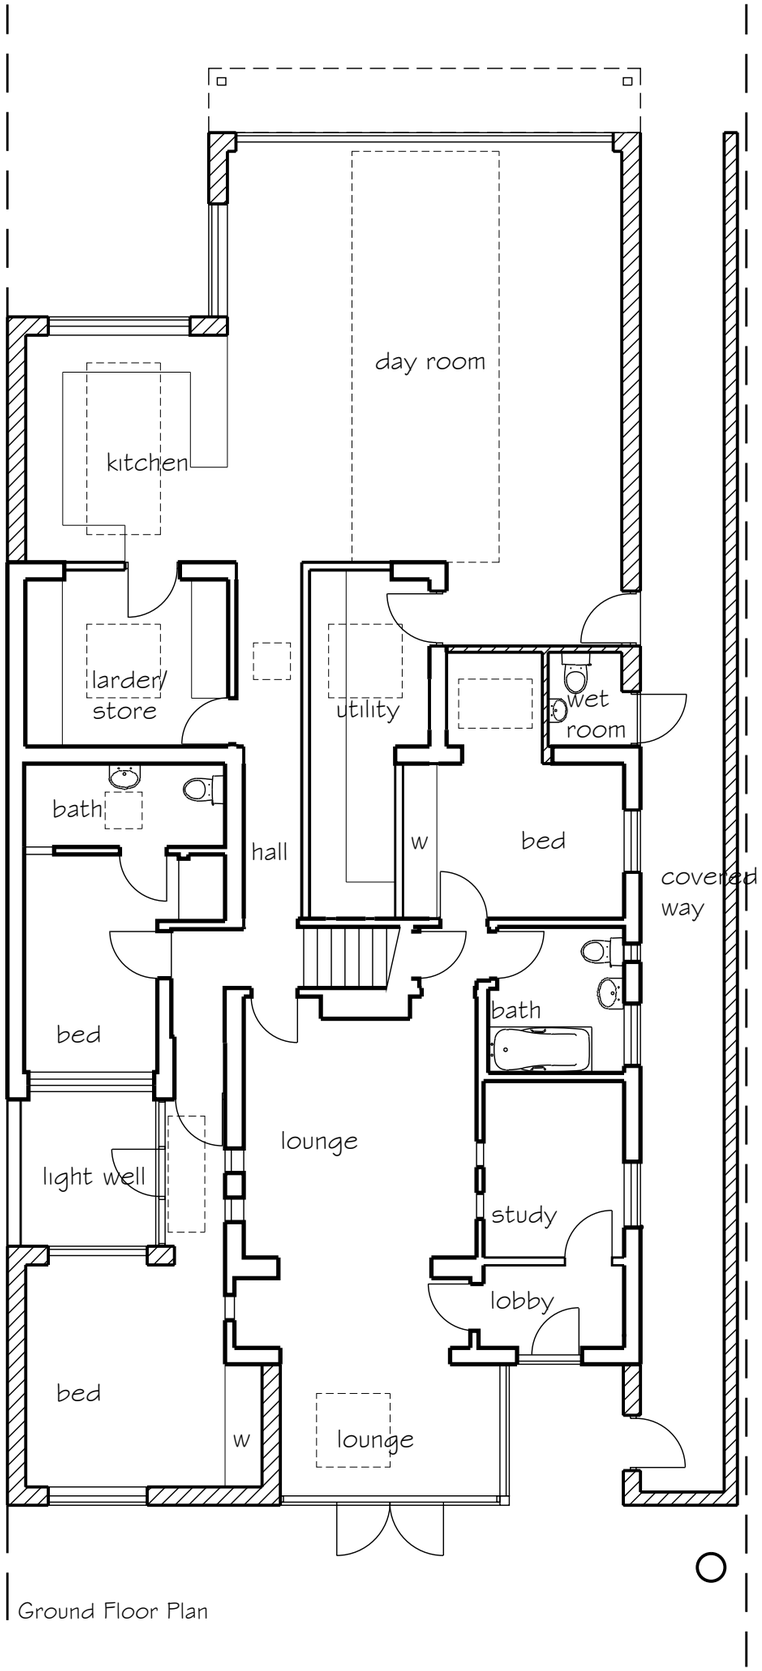

Ground Floor Plan

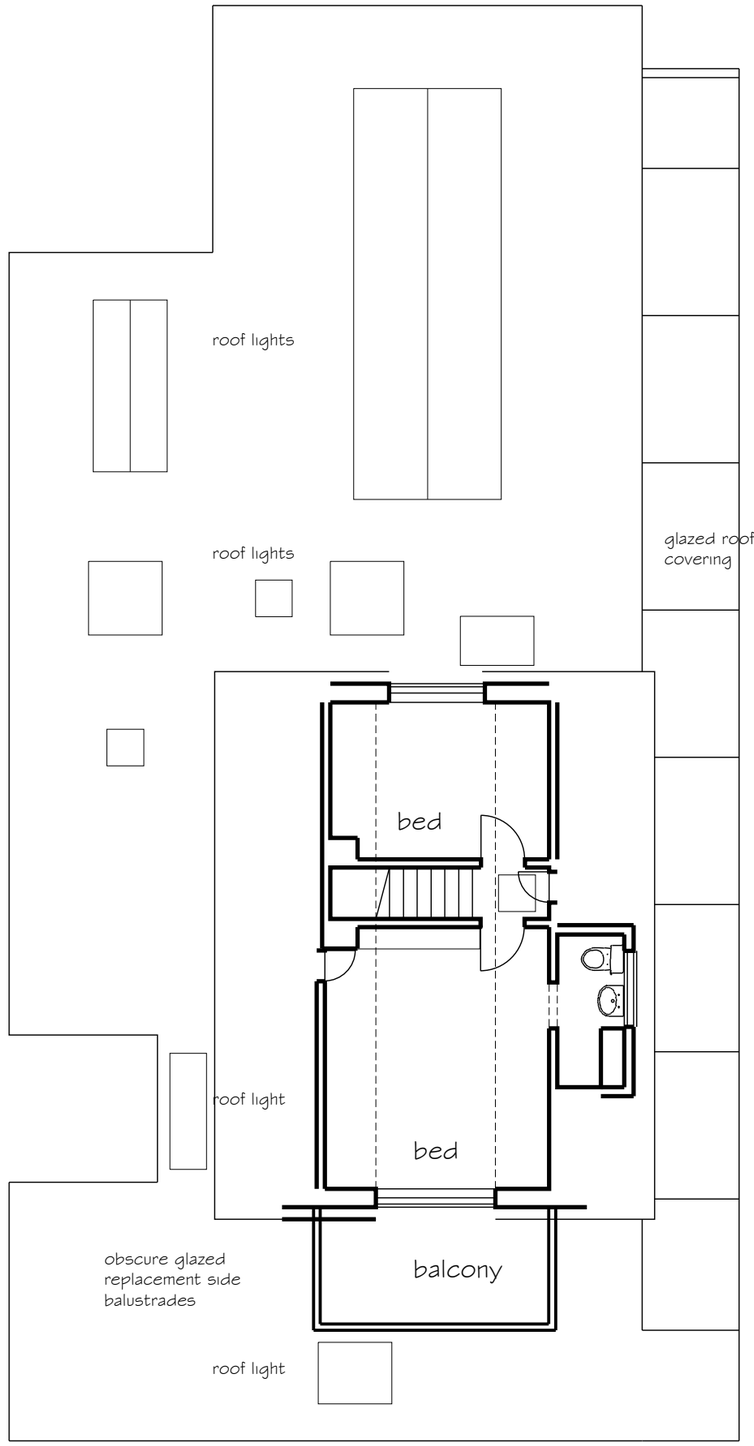

First Floor + Roof Plan

0 1 2 3 4 5

NOTES:

Dimensions to be checked on site before placing material orders or commencing work.
Any discrepancies shall be reported immediately.

Do not scale from these drawings except for planning purposes.
Use figured dimensions only.

Where applicable this drawing is to be read in conjunction with other consultants' drawings.

This drawing is the copyright of hda projects ltd.

A May 2016 Balcony side screening added

Rev	Date	Amendment

hda projects

St Johns House - St Johns Street
Chichester - West Sussex - PO19 1UU
Tel: 07881287017
e-mail: hdaprojects@talktalk.net

For
Mr+Mrs J Blagbrough

Project
41 Sea Lane
Pagham
West Sussex
PO21 4UW

Title
Plans as Proposed

Date	Drawn	Scale	Checked
Mar 2016	wm	1 : 100 @ A3	

Job Number	Prefix	Drawing Number	Revision
1610	P	04	A

ARUN DISTRICT COUNCIL P/37/16/HH