


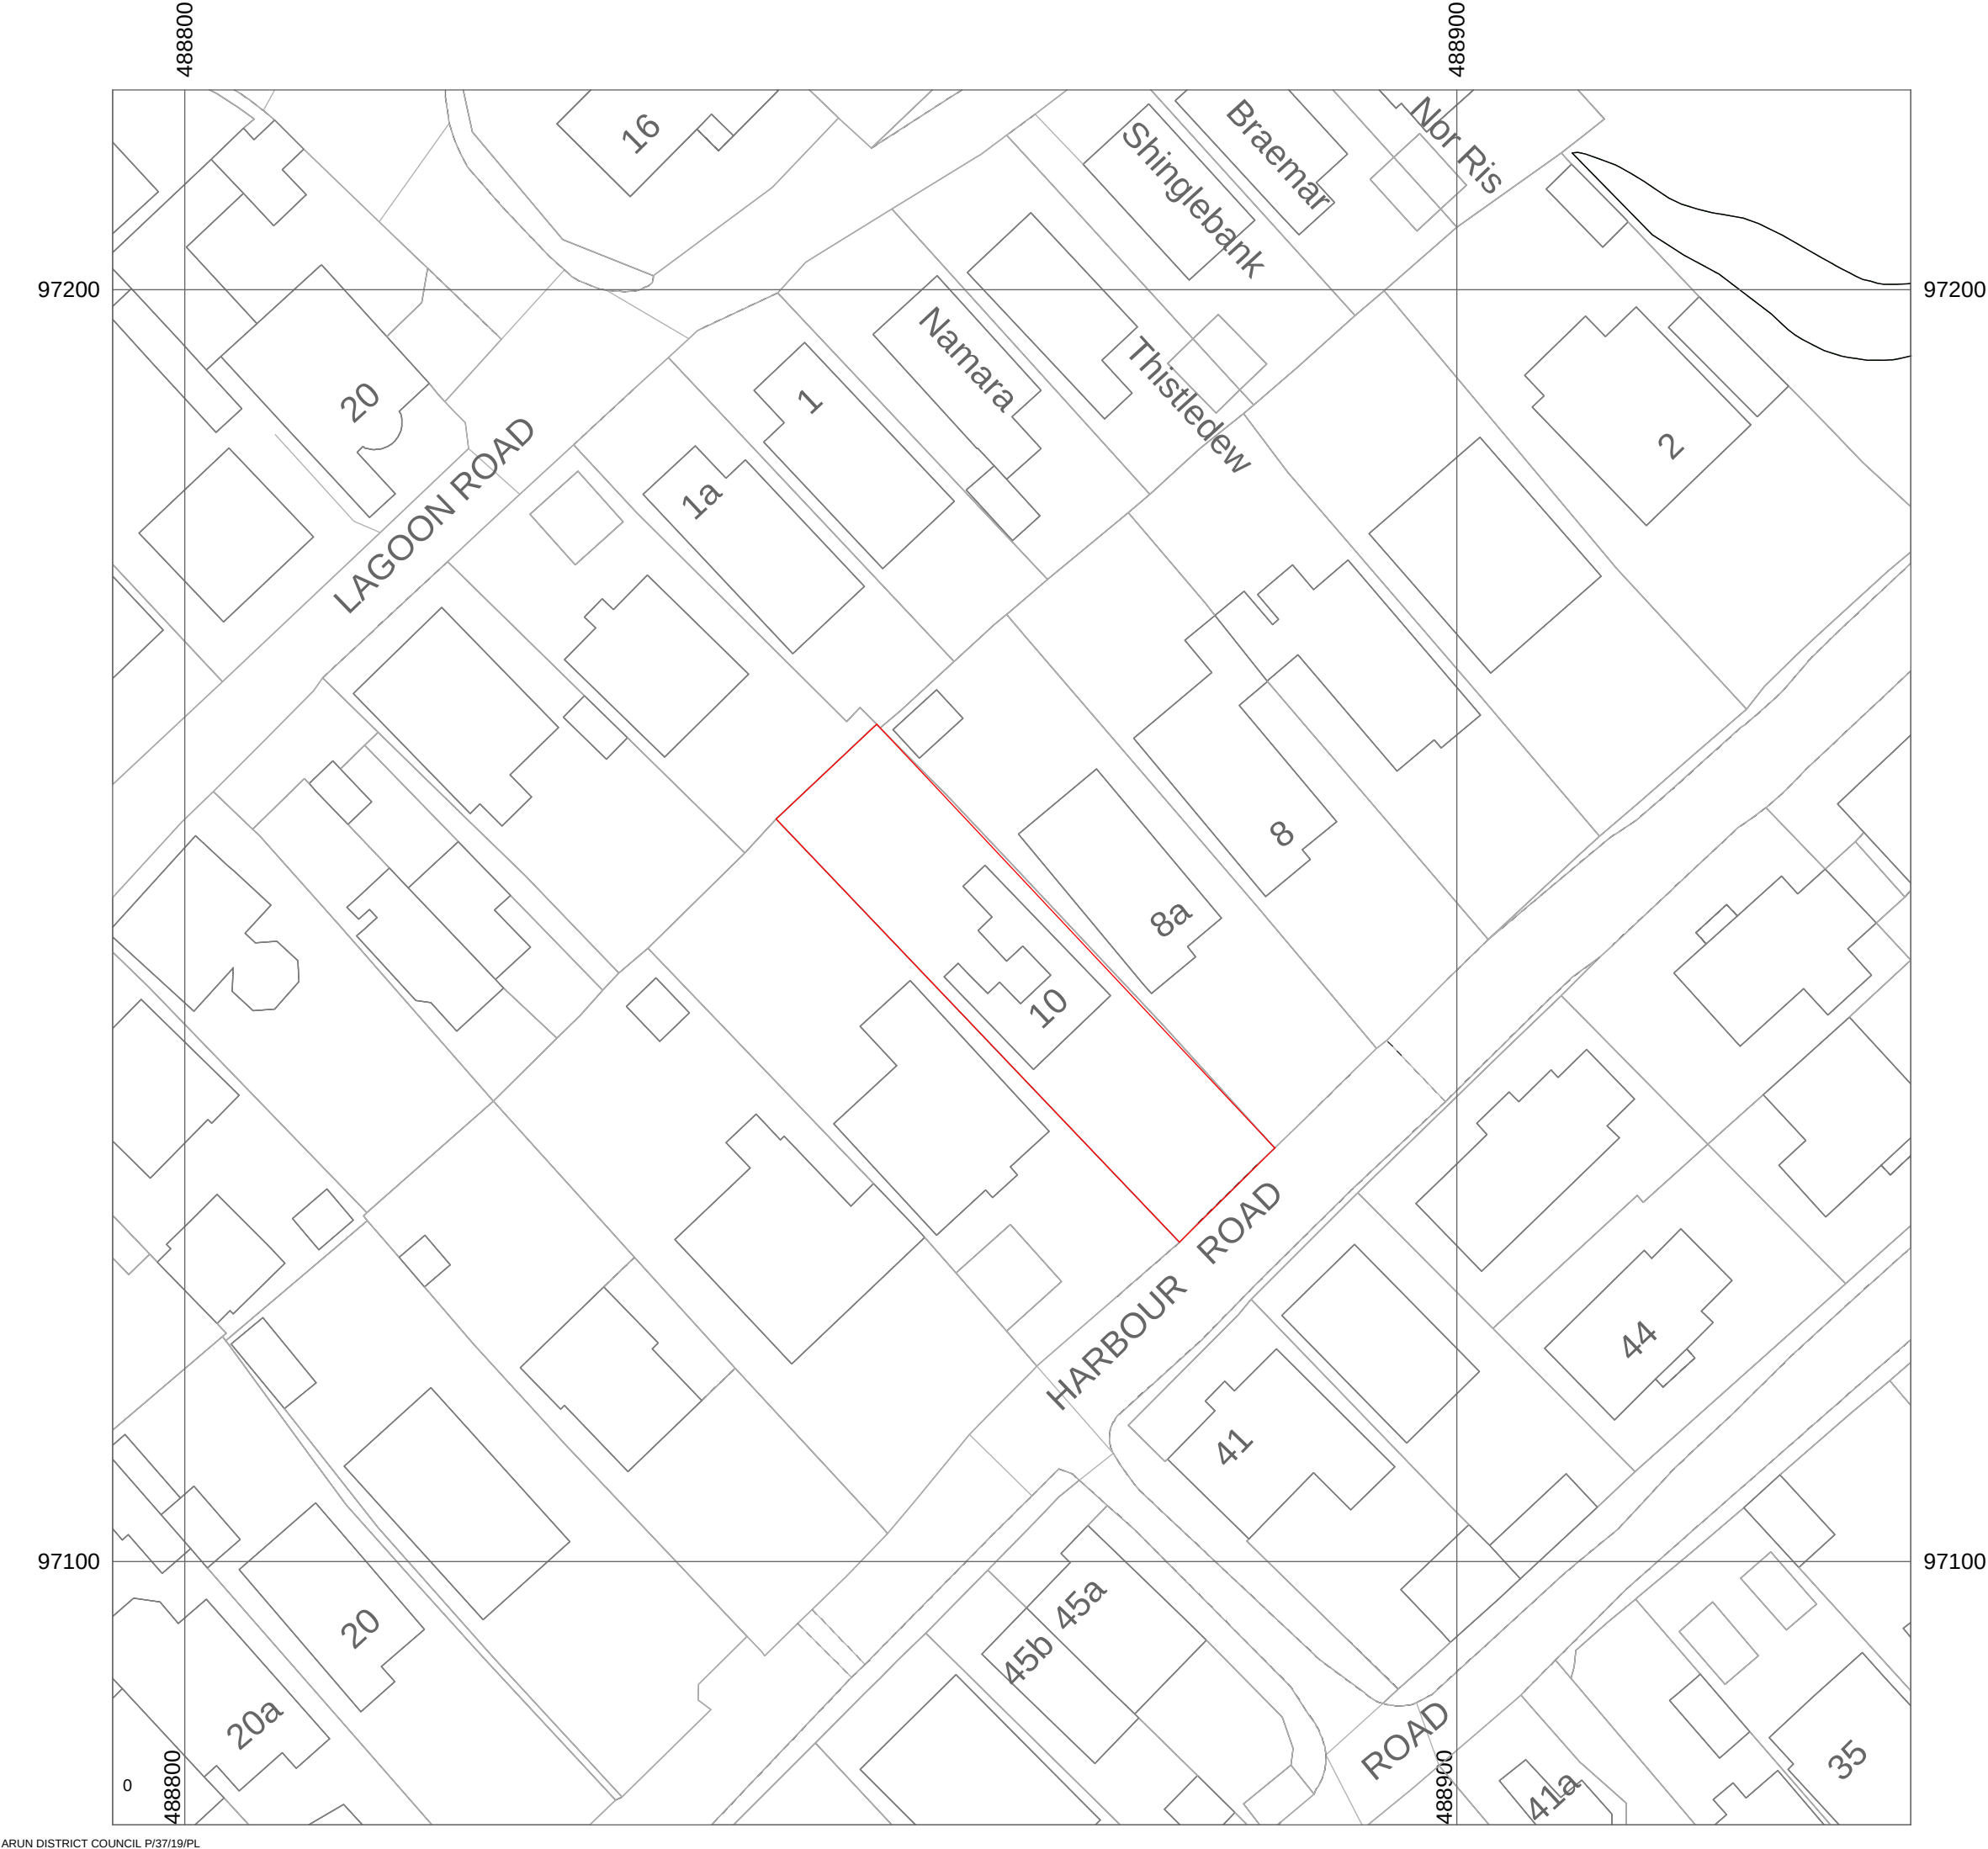

© This drawing is the property of Mitzman Architects.
No disclosure or copy of it may be made without the
written permission of Mitzman Architects.

- Do not scale this drawing.
- All dimensions and levels to be checked on site.
- Discrepancies to be reported to Mitzman Architects
before proceeding.
- If in any doubt about information on this drawing
contact Mitzman Architects.

Revisions



M_a **MITZMAN architects llp**
020 7722 8525 Unit 1 Primrose Mews
mail@mitzmanarchitects.com Sharpleshall Street
www.mitzmanarchitects.com London NW1 8YW
CLIENT
Conrad Sandler and Victoria Hoskyns

PROJECT
10 Harbour Road, Pagham PO21 4TG

SHEET TITLE
Location Plan - OS MAP

SCALE
1 : 500 @ A3

DATE CREATED **FILE REFERENCE**

DRAWING NUMBER	REVISION
295- DWG - 001	