
ARUN DISTRICT COUNCIL P/37/19/PL

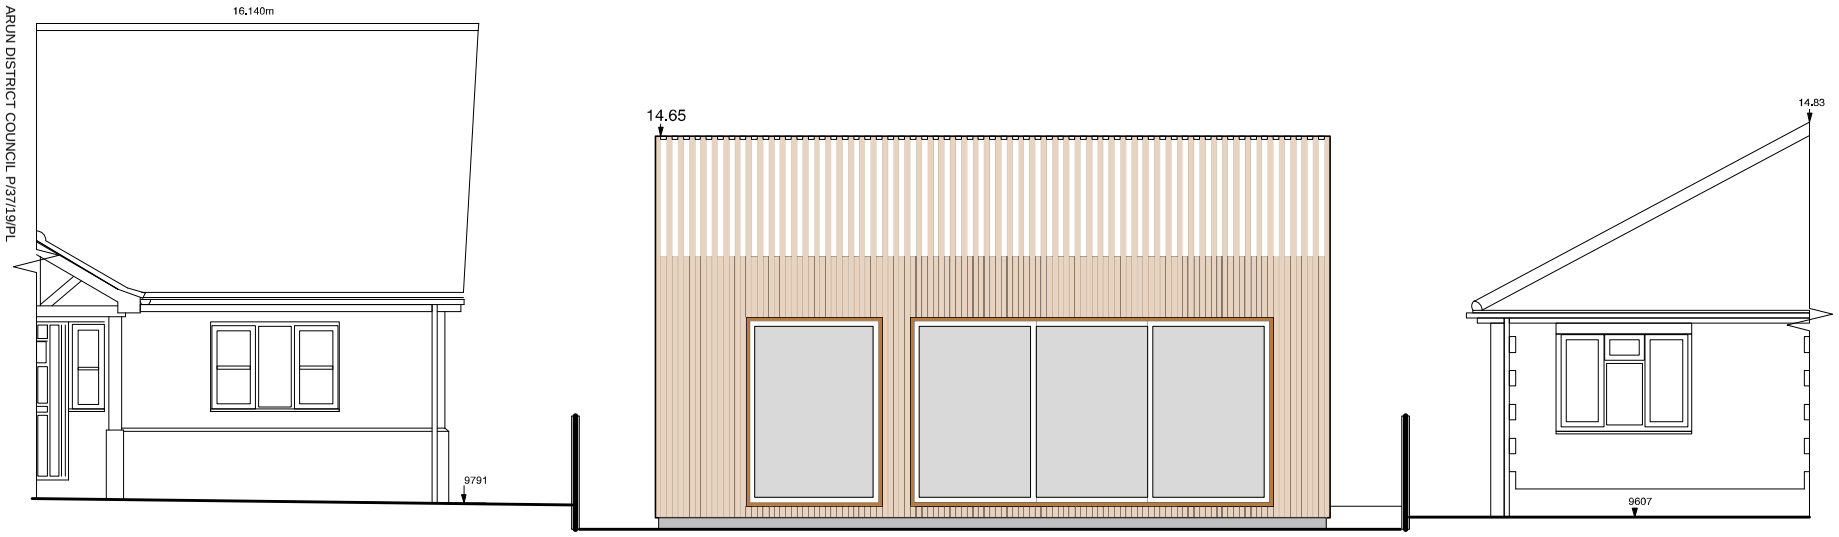


ELEVATION **A** (South East)


No 12

10 Harbour Road, Pagham PO21 4TG


No 8

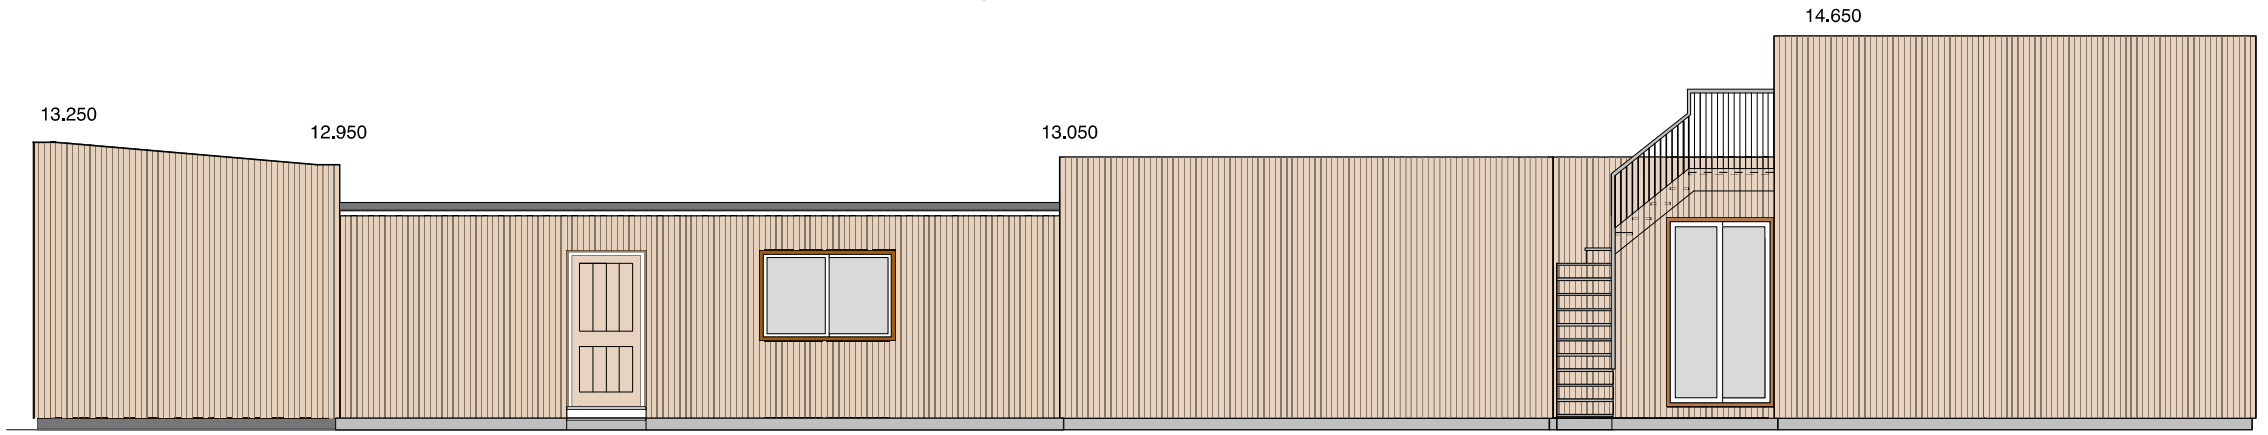


ELEVATION **B** (North East)

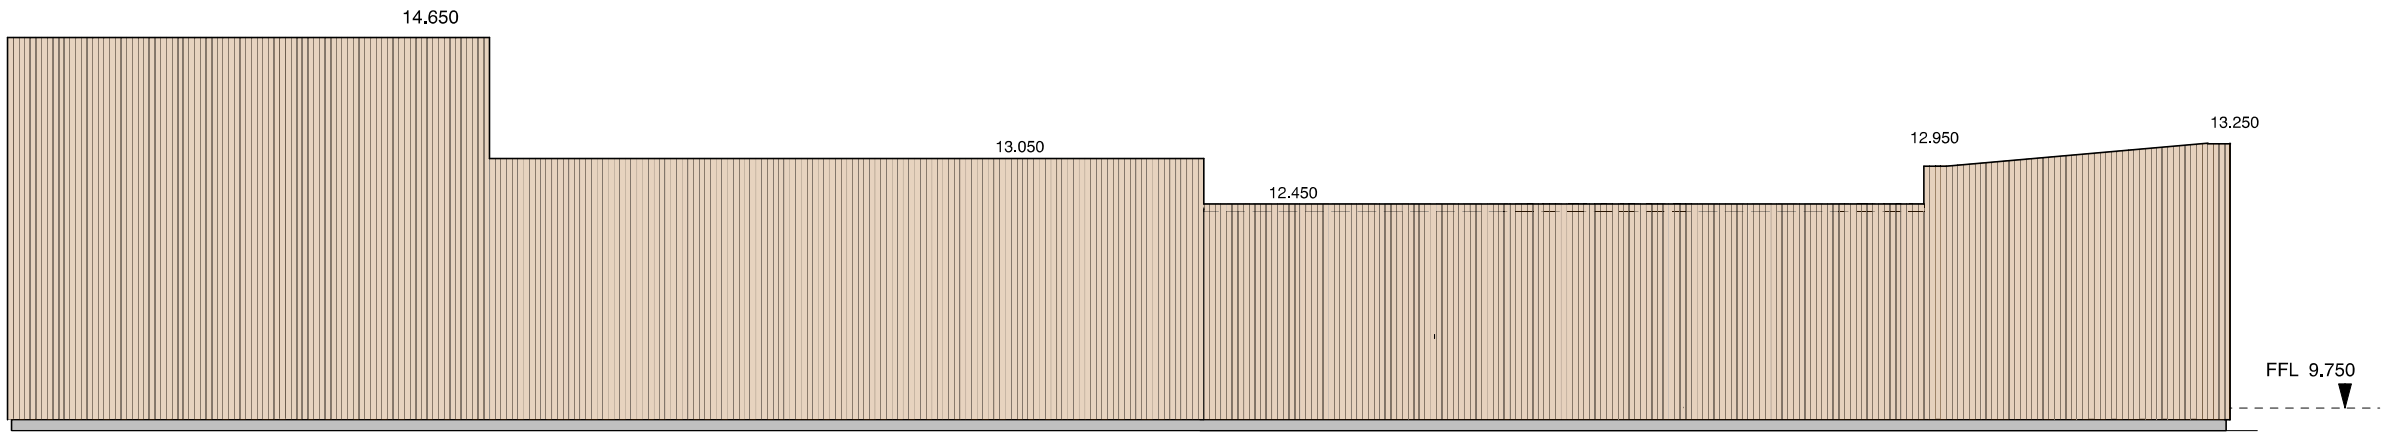

ELEVATION **C** (North West)

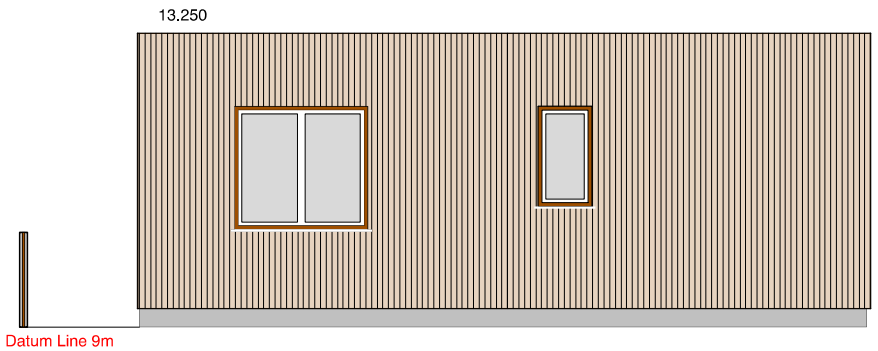

ELEVATION **D** (South West)

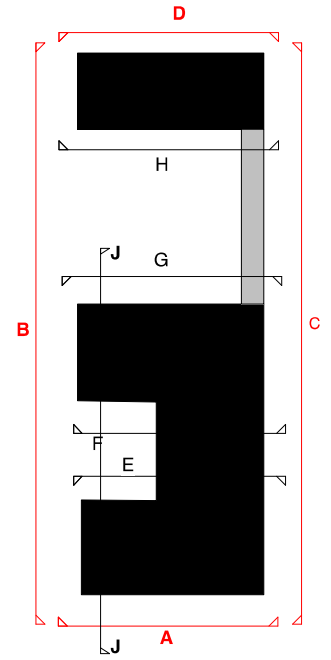

Elevations

(Elevations E-J on drwg 295-GA-05)

© This drawing is the property of Mitzman Architects. No disclosure or copy of it may be made without the written permission of Mitzman Architects.

- Do not scale this drawing.
- All dimensions and levels to be checked on site.
- Discrepancies to be reported to Mitzman Architects before proceeding.
- If in any doubt about information on this drawing contact Mitzman Architects.

Revisions

MATERIALS - External

WALLS - LARCH Timber Clad

PLINTH - Concrete

WINDOWS - Timber (Larch)

DOORS - Timber (Larch)

0 1 5m

Scale

MITZMAN architects llp

020 7722 8525
mail@mitzmanarchitects.com
www.mitzmanarchitects.com

Unit 1 Primrose Mews
Sharpleshall Street
London NW1 8YW

CLIENT

PROJECT

10 Harbour Road, Pagham, PO21 4TG

SHEET TITLE

Elevations - External (Proposed)

SCALE

1:100 @ A3

DATE CREATED **FILE REFERENCE**

DRAWING NUMBER **REVISION**

295- GA - 04 A